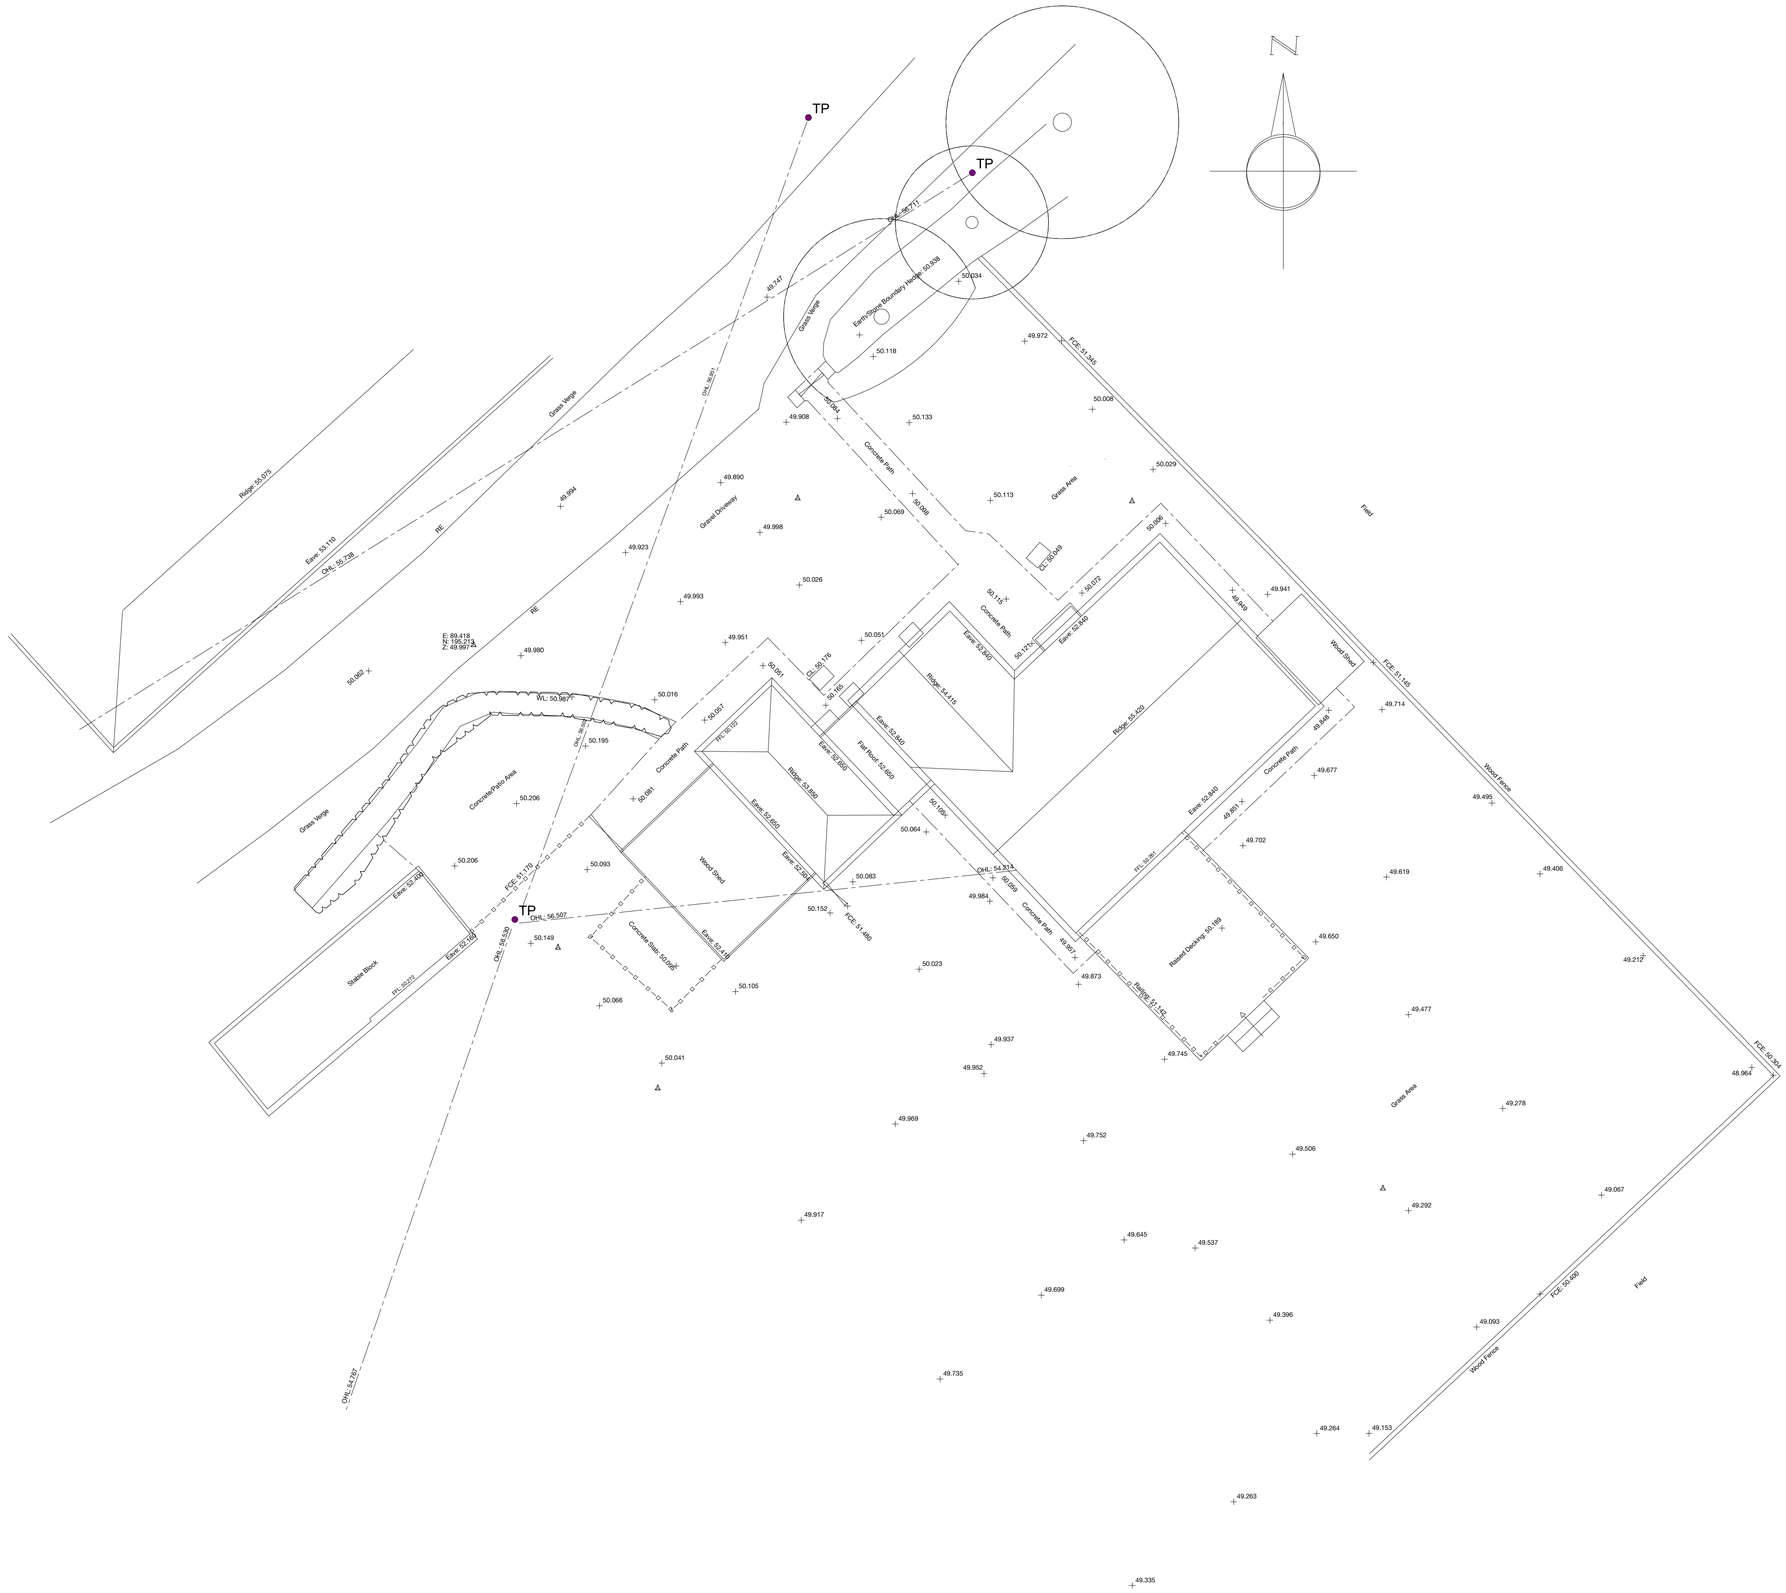

Existing Topographical Survey
1:100

R A DESIGN LTD

The Guildhall,
Street-an-Pol,
St Ives,
Cornwall.
TR26 2DS

office@radesign.org.uk
www.radesign.org.uk
01736 796111

CHARTERED ARCHITECTURAL TECHNOLOGIST

Notes

1 Do not scale off this drawing for construction purposes. We advise not to scale at all as discrepancies can be caused during printing, photocopying etc.

2 All dimensions and levels to be checked on site by the contractor before commencement of work and discrepancies reported to R A Design.

3 No responsibility can be accepted for errors arising on site due to unauthorised variations from the drawings.

4 This drawing is the copyright of R.A. Design Ltd and may not be reproduced without licence.

5 **CDM**
The CDM Regulations 2015 have been considered during the preparation of these drawings. Before commencement works on site please ask to see a copy of the potential site hazards from the contractor or refer to the Health and Safety file.

Title
Proposed Replacement Dwelling @ Amalveor Bungalow St Ives TR26 3AG

Scale & paper size: 1:200 @ A1

Date: Jan 21

Client
Mr & Mrs Hudson

Scales
1:50 0m 1m 2m 3m
1:100 1m 4m 6m
1:500 0m 10m 20m 30m
1:1250 10m 50m 80m

Revisions

Date

Existing Topogrpahical Survey

1839/03

CIAT Registered Practice

cabe chartered association of building engineers

elmhurst accredited energy assessor

Householder Accredited Agents Scheme
CORNWALL COUNCIL