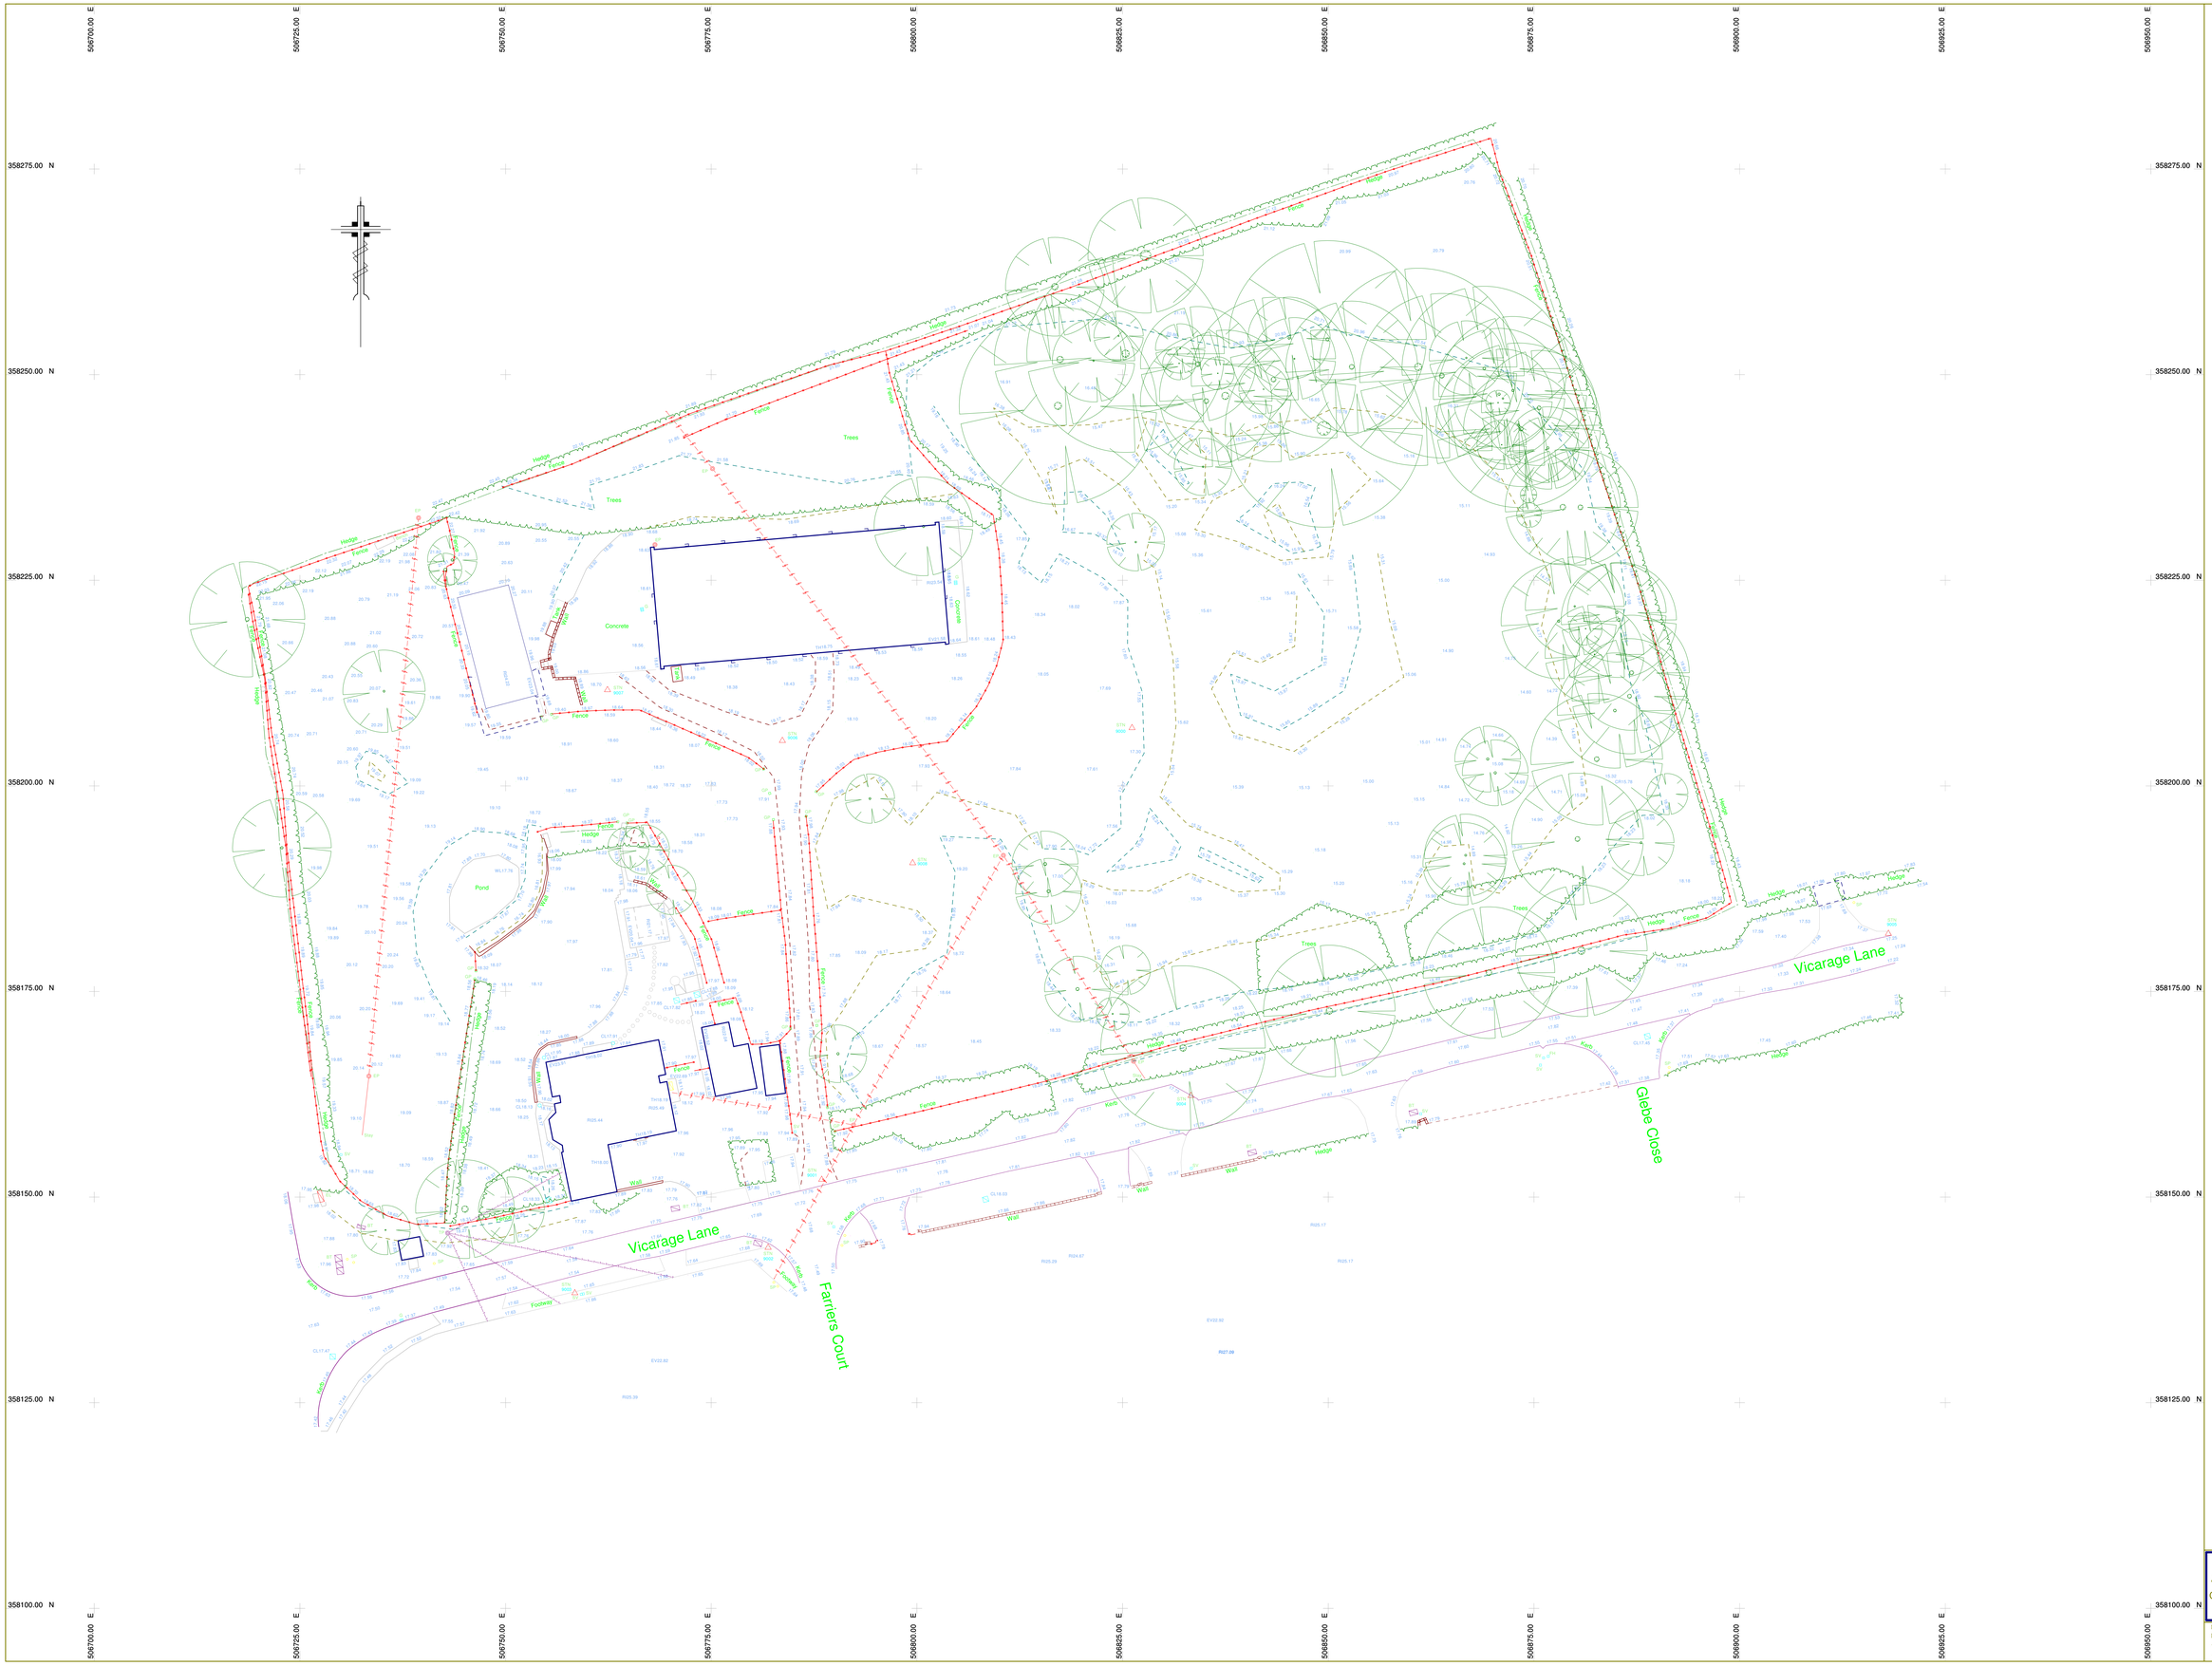

KEY:

- BUILDING
- FENCE
- HEDGE
- CHANNEL
- WALL
- BANK EDGE
- STORM DRAINAGE
- FOUL DRAINAGE
- CHANGE OF SURFACE
- OVERHEAD ELECTRIC
- OVERHEAD TELEPHONE
- TREE
- BOREHOLE
- MANHOLE
- CONTROL STATION

B	BOLLARD	RE	ROD EYE
BIN	BIN	RI	RIDGE
BT	BRITISH TELECOM	SP	SIGN POST
CR	PIPE CROWN	STAY	STAY
CTV	CABLE TELEVISION	SV	STOP VALVE
EA	EARTH	TBM	BENCH MARK
EL	ELECTRIC BOX	TH	THRESHOLD
EP	ELECTRIC POLE	TL	TRAFFIC LIGHT
EV	SAVES	TP	TELEGRAPH POLE
FH	FIRE HYDRANT	TS	TRAFFIC SIGNAL
GL	GAS LIGHT	VC	VENT COLUMN
GV	GAS VALVE	VI	VENT PIPE
IC	INSPECTION CHAMBER	WL	WATER LEVEL
IL	INVERT LEVEL	WM	WATER METER
KO	KERB OFFLET	WT	WALL TOP
LH	LAMP HOLE		
LP	LAMP POST		
MP	MARKER POST		
PB	POST BOX		

NOTES:

1. Survey plotted to OS National Grid.
2. All levels related to OS Datum.
3. GPS/GLONASS ETRS89 observations transformed to OSGB36 using OSTN15 Transformation.
4. ETRS89 ellipsoid heights converted to heights above mean sea level using National Geoid Model OSGM15.

Initial Survey Date:	5 APR 2021

CONTROL STATIONS

Stn:	Eastings:	Northings:	Height:
9000	506826.147	358207.054	17.580
9001	506788.433	358152.133	17.749
9002	506781.913	358143.858	17.612
9003	506758.420	358138.344	17.657
9004	506833.313	358162.330	17.712
9005	506918.088	358182.039	17.271
9006	506783.647	358205.491	18.105
9007	506762.386	358211.661	18.648
9008	506799.480	358190.623	18.696

Rev:	Amendments:	Date:

Client:
ORIGIN DESIGN STUDIO

Project Title:
VICARAGE LANE
SCOPWICK
LINCOLNSHIRE

Drawing Title:
OGL SURVEY

Scale:	Date:
1:250	2 Jun 2022
Drawing No: AS26131	Rev: A0
C.A.D. Title: RDCSCOPWICK050421	
Drawn By: D.J.SMITH	

AXIS SURVEYS LTD.
CHARTERED LAND SURVEYORS
10 SYCAMORE DRIVE, LOUTH, LINCOLNSHIRE. LN11 8RT.
TEL (01507) 606397
FAX (01507) 354050
www.axissurveys.co.uk
office@axissurveys.co.uk
© AXIS SURVEYS LTD.