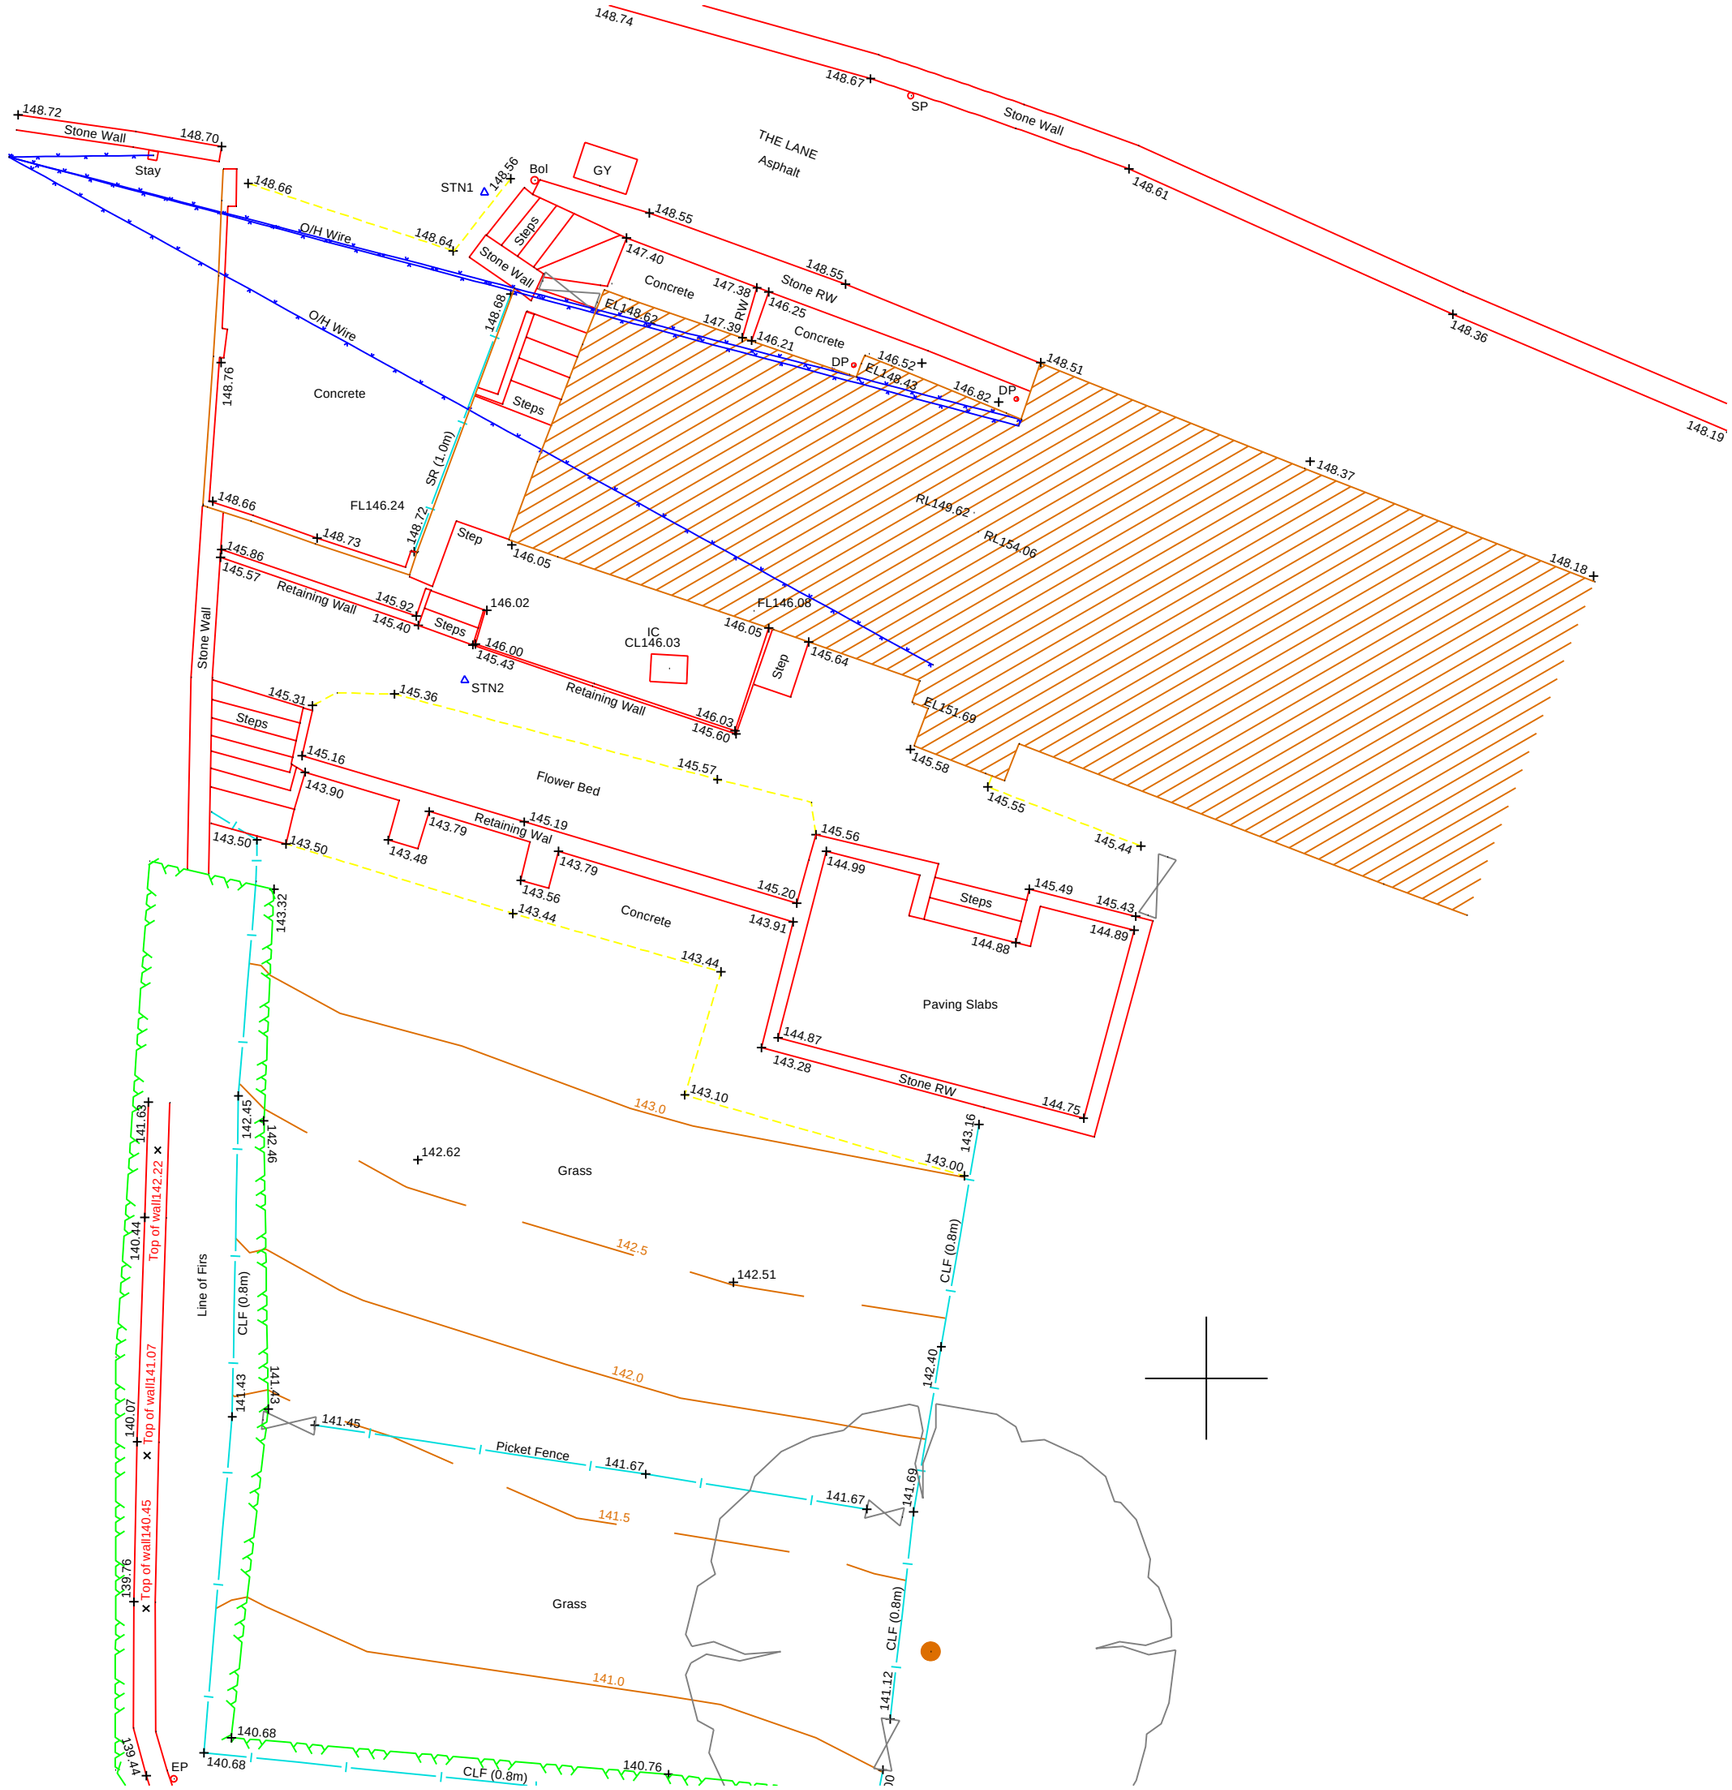

Client

PROPOSED EXTENSION

BEULAH
THE LANE
RANDWICK
GL6 6HL

MR & MRS S. HEMMINGS

Title

TOPO SURVEY

AS EXISTING

CHURCH
ARCHITECTURAL

[redacted]

1 Coxgate, Randwick, Stroud, Glos, GL6 6HR

Drawn	RWB
Scale	1:100 @ A3
Date	OCT 2022

Drawing Number

02

Revisions