Proposed Floorplan

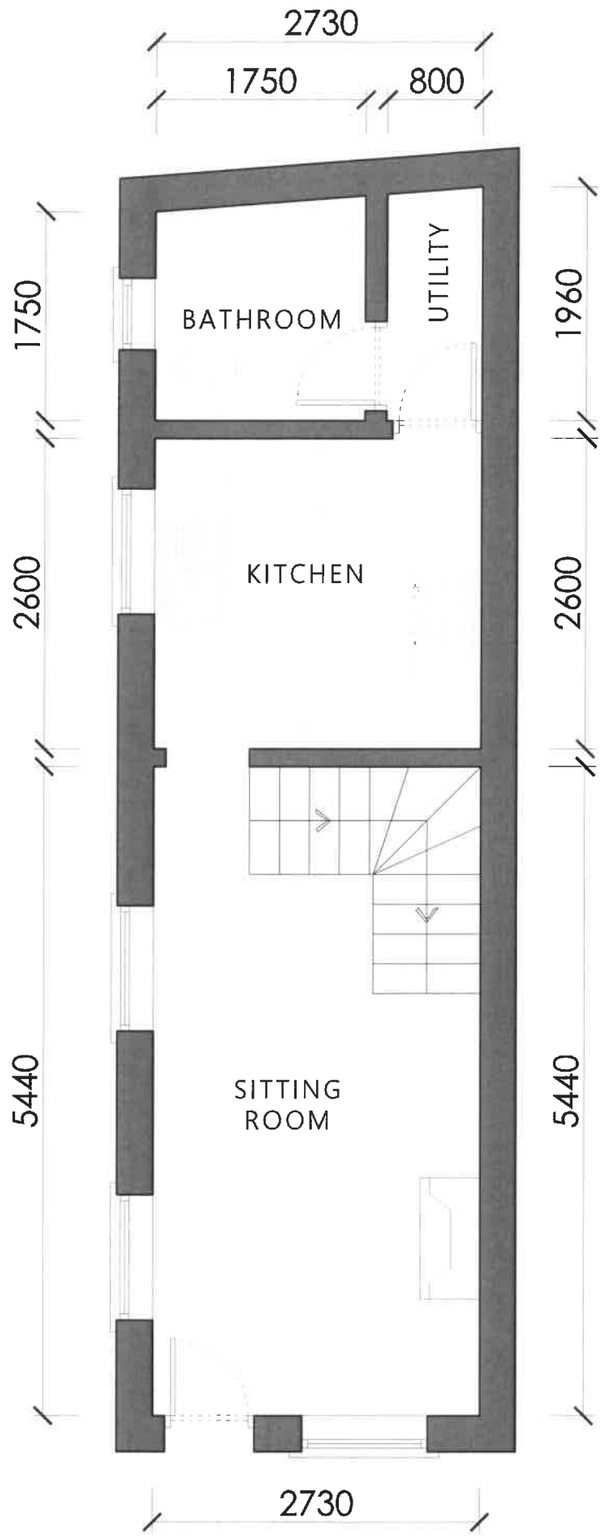

GROUND FLOOR PLAN

SCALE 1:100@A3

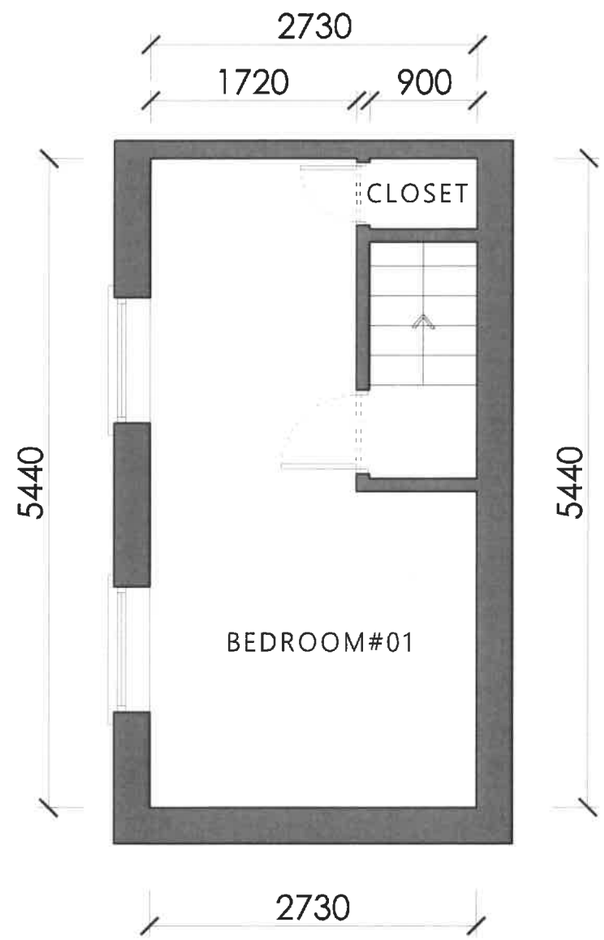

FIRST FLOOR PLAN

SCALE 1:100@A3

AVAC
1221 24ST. HYD TL IN

CONTRACTOR MUST VERIFY ALL DIMENSIONS AND SITE CONDITIONS AS SHOWN ON THIS DRAWING AND NOTIFY DESIGNER IMMEDIATELY OF ANY OMISSION OR DISCREPANCY.

THIS DRAWING AND THE INFORMATION SHOWN OR IMPLIED HEREIN CONSTITUTE THE ORIGINAL AND UNPUBLISHED WORK OF AVAC DESIGNERS AND MAY NOT BE DUPLICATED, USED OR DISCLOSED WITHOUT PRIOR WRITTEN CONSENT OF AVAC DESIGNERS.

NOTES: ----

PROJECT NAME: ---

DATE: OCT. 22, 2022

SCALE: 1:100 @ A3

DRAWN BY: SHOAIB SHAREEF

PROJECT #: ----

DRAWING NAME: FLOOR PLAN GROUND & F.F

DRAWING NO. WD-221022

REV. 00 01 OF 01