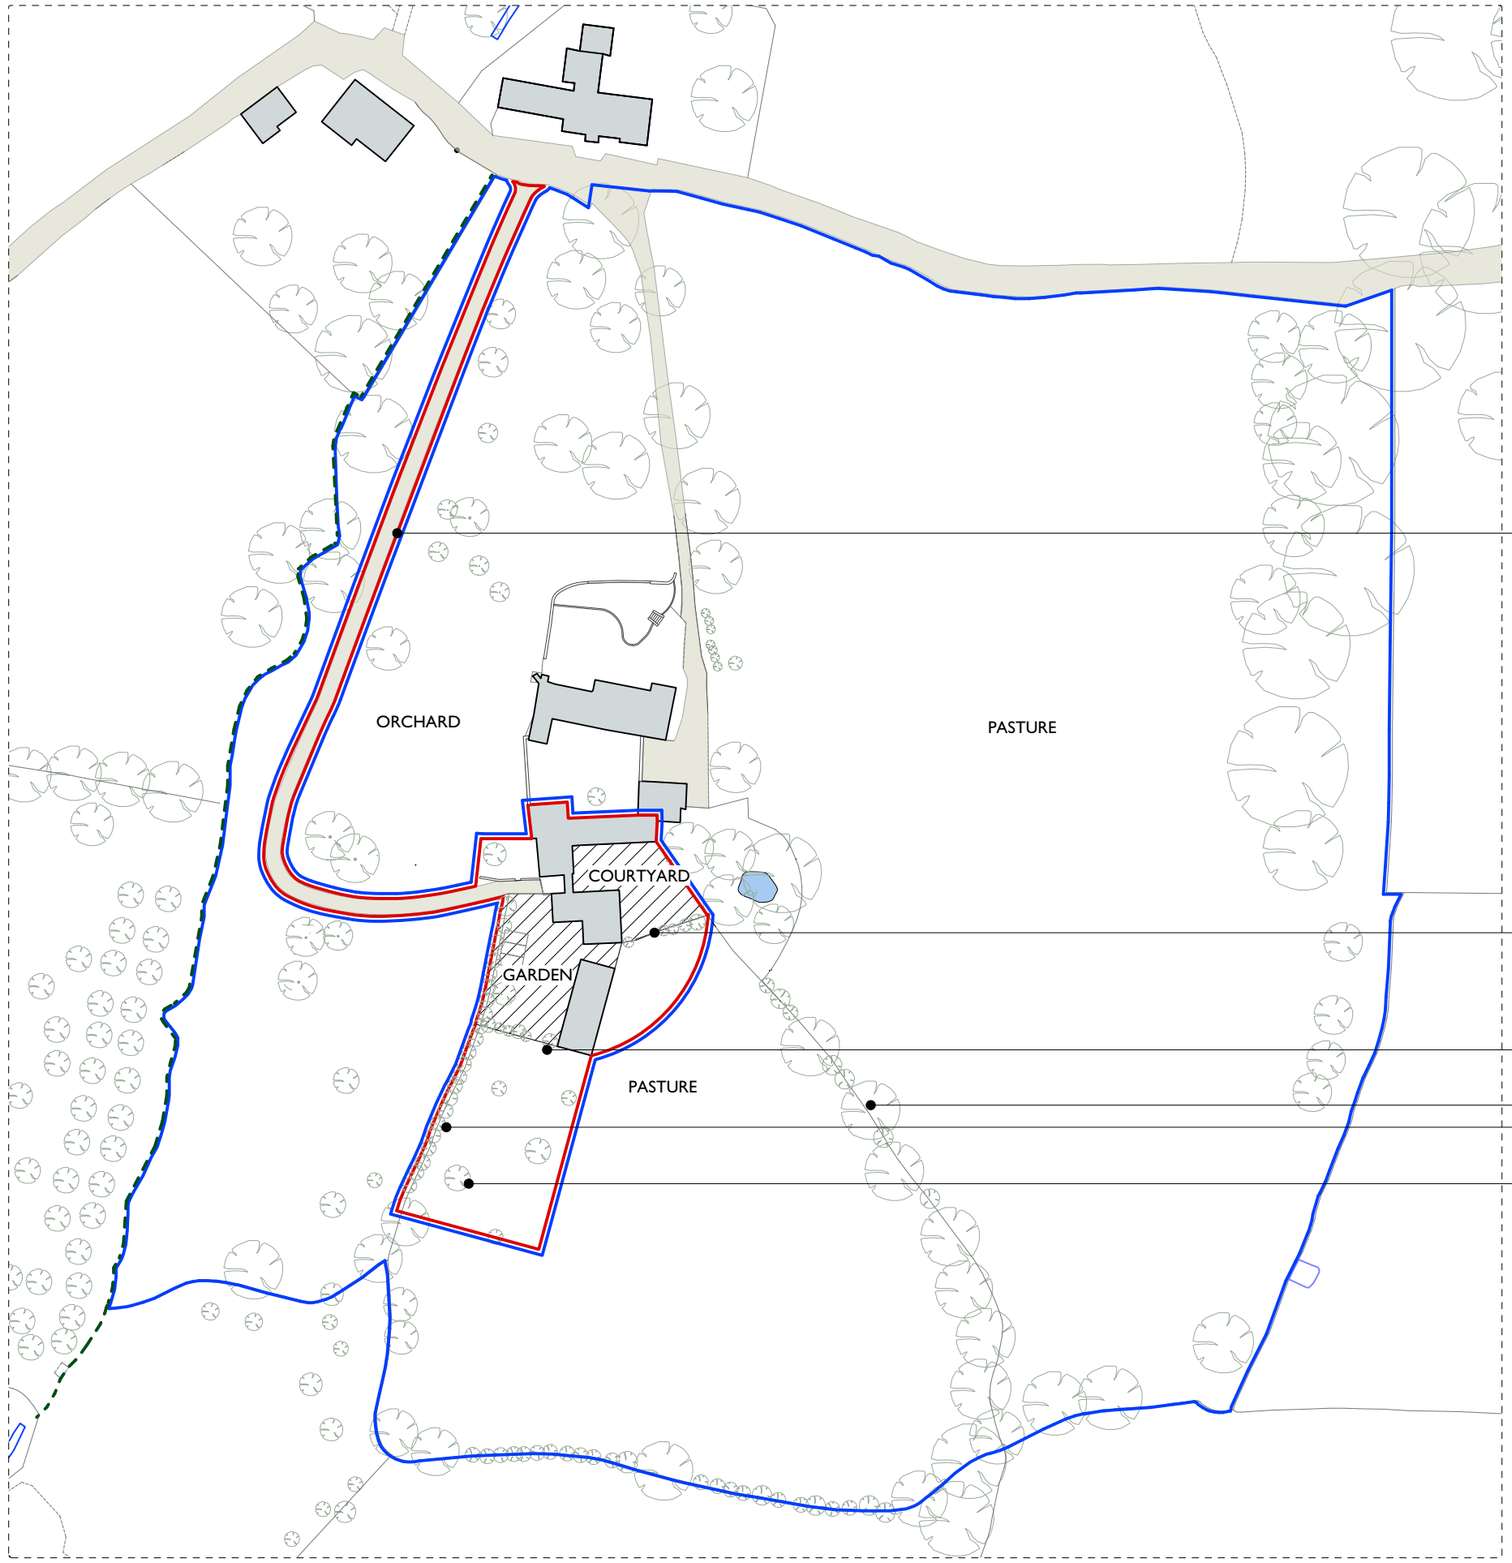

EXISTING TRACK RETAINED

EXISTING BOUNDARY RETAINED

NATIVE SPECIES SOFT BOUNDARY

EXISTING HEDGE
BOUNDARIES RETAINED

ORCHARD PLANTING TO REPLACE
HORSE MANEGE

KEY

FOOTPATH

PROPOSED SITE BOUNDARY LINE

OTHER LAND OWNED
BY THE APPLICANT

PROPOSED GARDEN

N

PROPOSED SITE PLAN
1:1250 @ A3

LIDDICOAT & GOLDHILL