PROPOSED PLAN

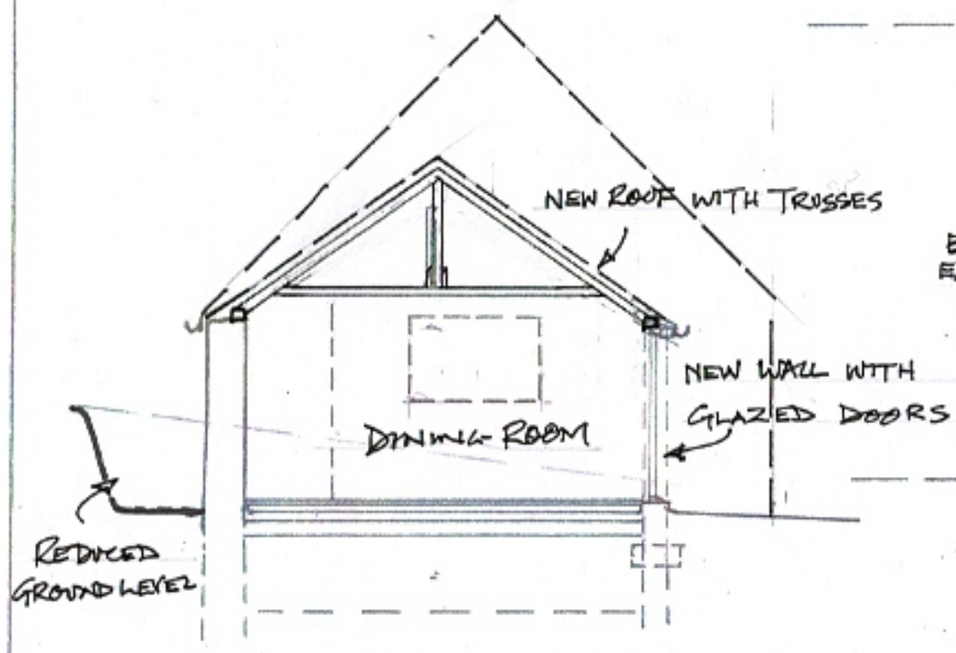

Section

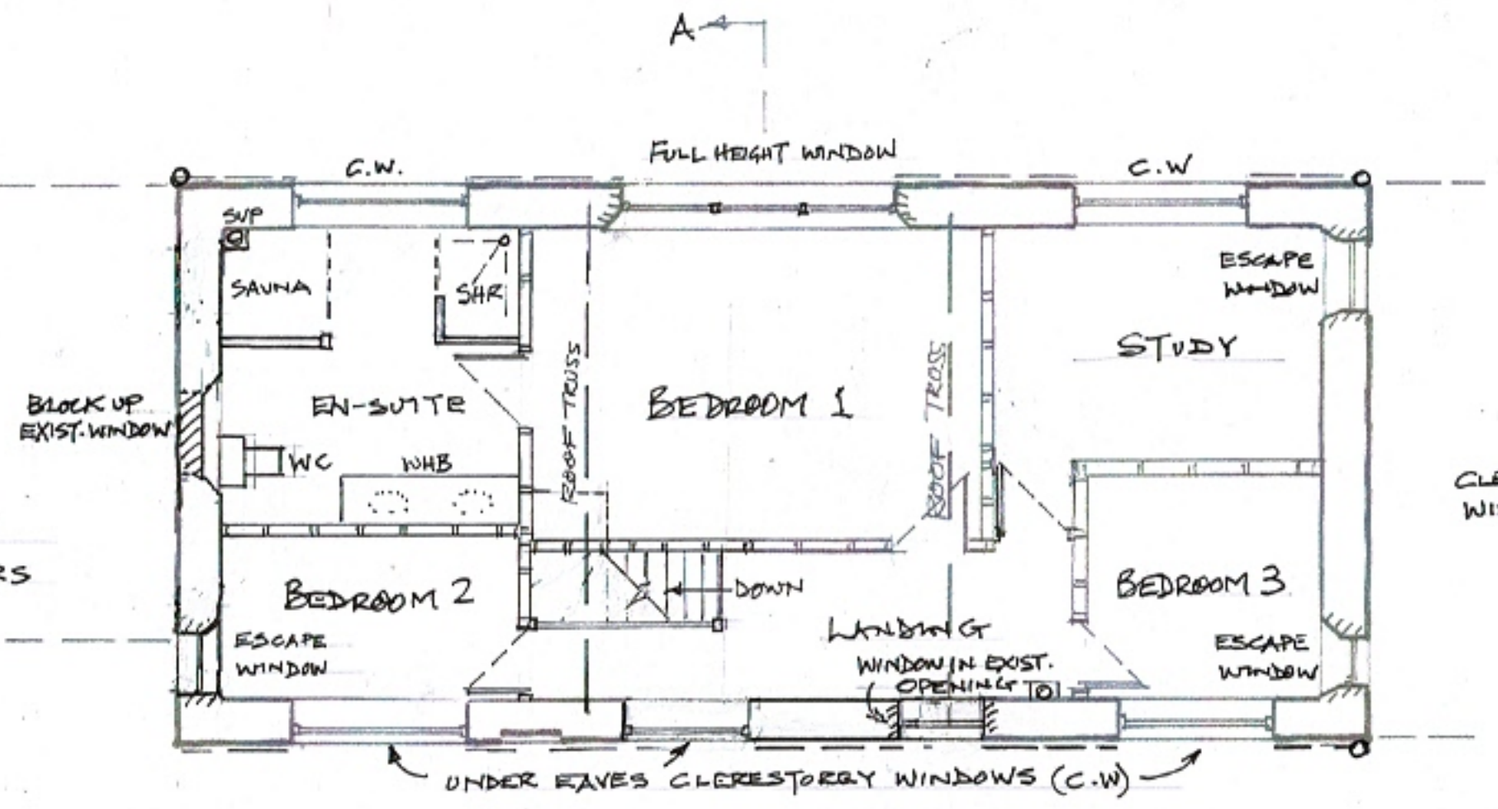

First Floor Plan

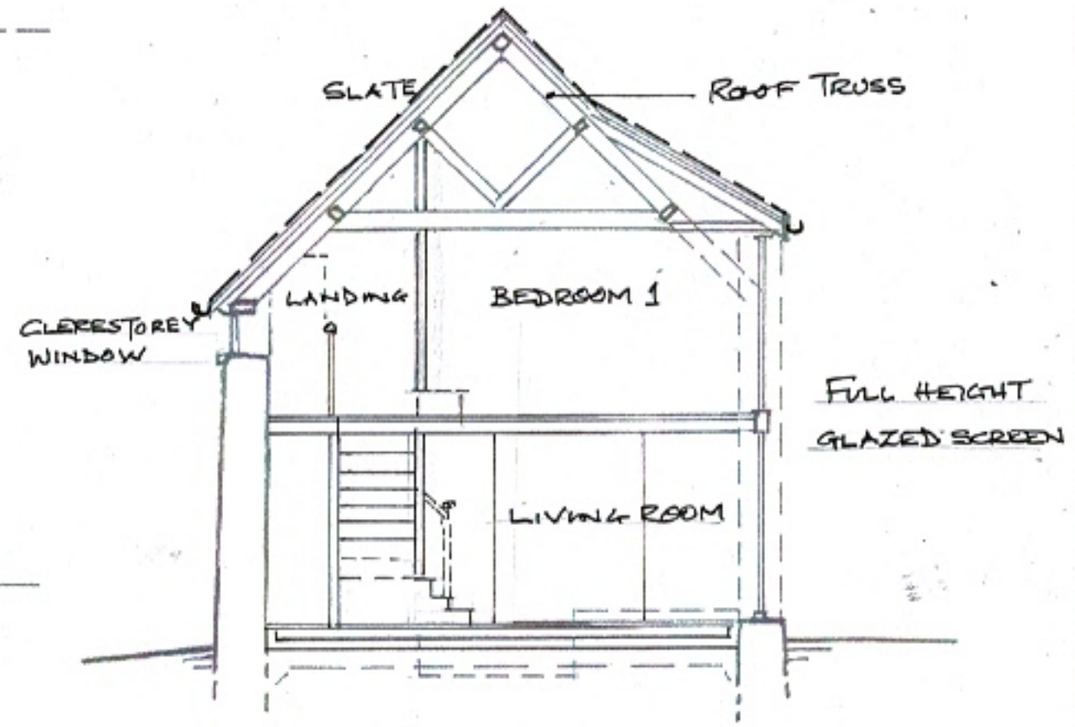

Section

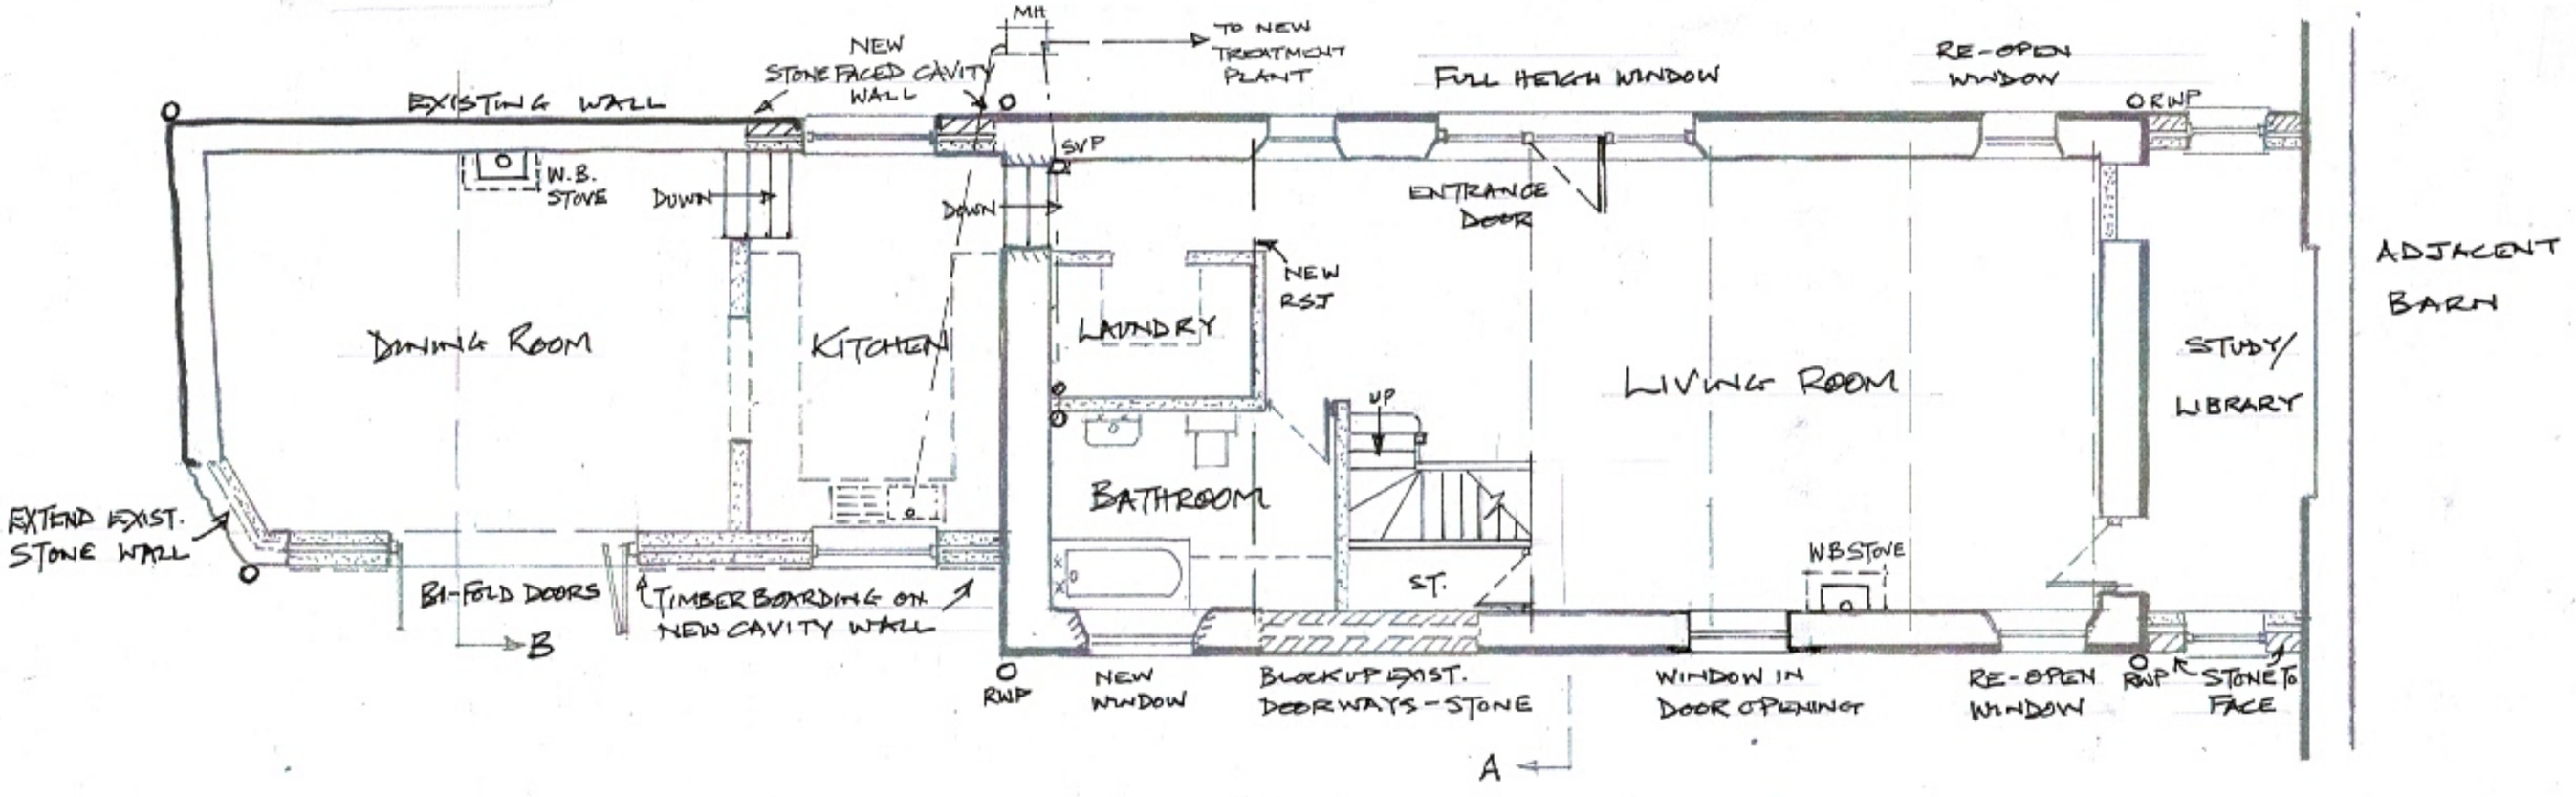

Ground Floor Plan

0 1 2 3 4 5 6 7 8 9 10

SCALE BAR - METRES

Proposed conversion of barn to dwelling, Penlanlas Farm, Old Hereford Road, Abergavenny

for Mr & Mrs J J Jones (Revised scheme)

Scale 1.100 @ A3 Drg. No. 6225/22/03 July 2022