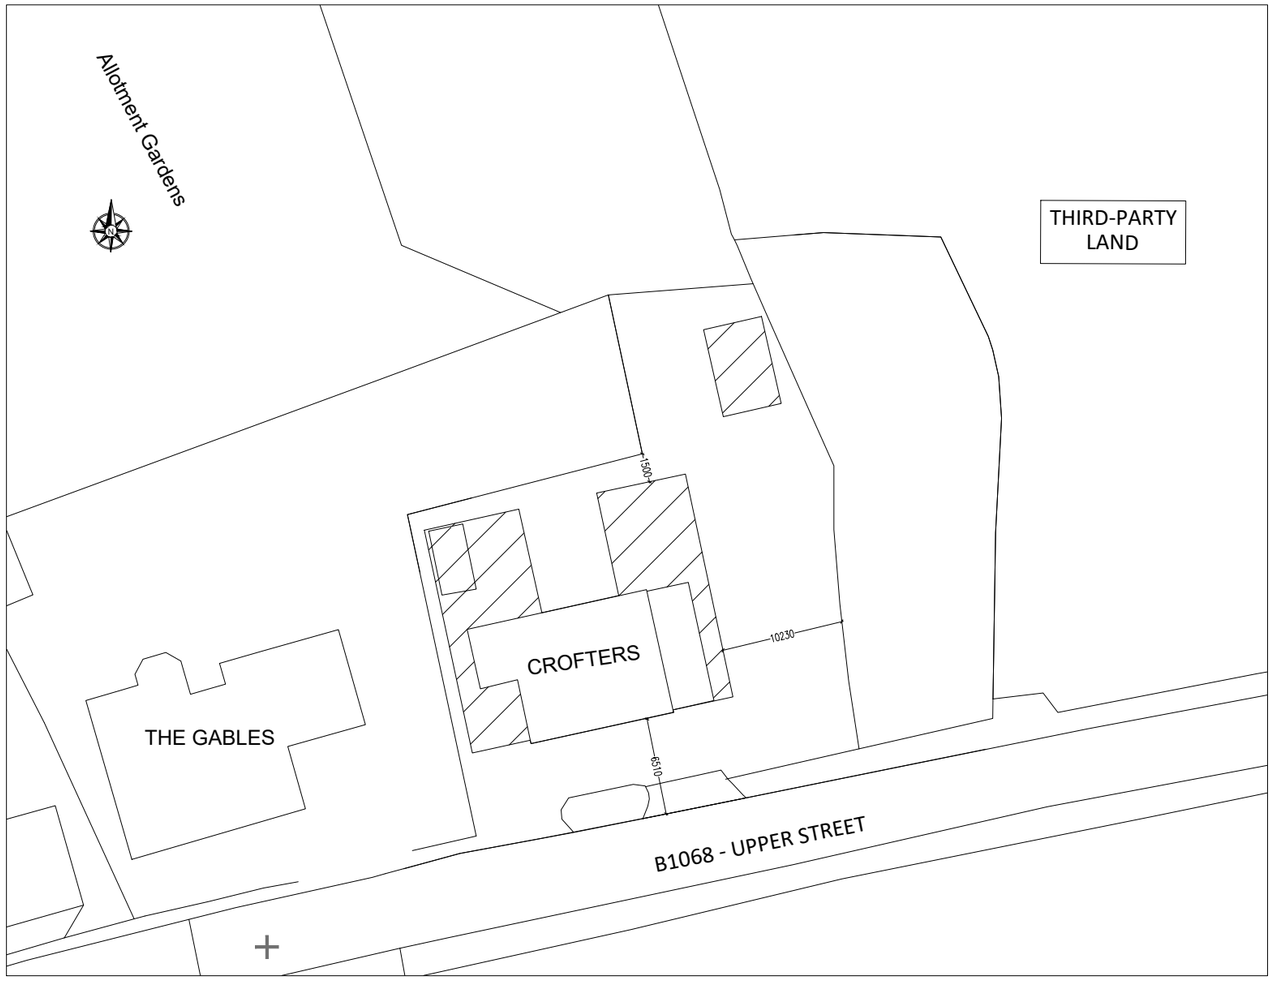

BLOCK PLAN (1:200)

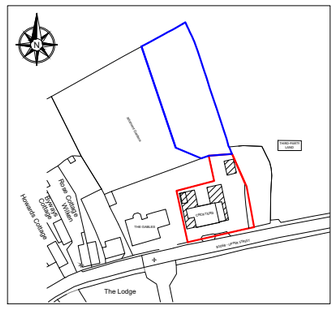

LOCATION PLAN
(1:1250)

GENERAL

1. DO NOT SCALE THIS DRAWING. ALL DIMENSIONS ARE IN MILLIMETRES UNLESS OTHERWISE NOTED. ANY DISCREPANCIES ARE TO BE RECORDED AND REPORTED TO THE DESIGNER IMMEDIATELY.

2. THIS DRAWING IS FOR PLANNING PURPOSES ONLY AND NOT FOR CONSTRUCTION USE.

3. THIS DRAWING EXCLUDES STATUTORY UNDERTAKERS QUERIES AND SURVEY DETAIL IS RECOMMENDED TO BE UNDERTAKEN PRIOR TO CONSTRUCTION. UTILITIES SHOWN IS INDICATIVE ONLY.

KEY

- RED LINE BOUNDARY
- BLUE LINE BOUNDARY
- PROPOSED EXTENSIONS

Scale 1:200
0 5 10 20

Scale 1:1250
0 25m 50m 75m 100m 125m

Rev.	Date	Description of revision	Drawn	Review'd	Issued	Approv'd
A	11/11/22	FOLLOWING BMSDC REQUIREMENTS 07/11/22	RF	KA	-	-

DRAWING STATUS

FOR PLANNING USE

K&K PROFESSIONAL LTD
ARCHITECTURAL DESIGN CONSULTANCY

Kevin Ayen *CIAT Affiliate MCIHT* - Director, K & K Professional Ltd
Unit 25, 1 George Williams Way, Colchester, Essex, CO1 2JS
Tel: 01206 751 101 | email: info@knkpro.co.uk

SCHEME TITLE

PROPOSED DWELLING EXTENSION
CROFTERS, UPPER ST, HIGHAM,
COLCHESTER, CO7 6ND

DRAWING TITLE

BLOCK & LOCATION PLAN

DESIGNED	DRAWN	ISSUED		
KA	KP	KA		
DATE	DATE	DATE	DATE	DATE
01/06/22	12/10/22	26/10/22		

DRAWING UNITS U.N.O.	SCALE AT A3 U.N.O.
DIMENSIONS IN MILLIMETRES LEVELS IN MILLIMETRES	AS SHOWN

DRAWING No.	REV.
220301-D-200-002	A

THIS DOCUMENT AND COPYRIGHT ARE PROPERTY OF K & K PROFESSIONAL LTD AND SHOULD NOT BE REPLICATED OR DISTRIBUTED PRIOR TO K & K PROFESSIONAL LTD WRITTEN AUTHORISATION. © COPYRIGHT 2020.