Scaled for A1 Media ONLY

Proposed Front Elevation
Showing Gymnasium with
External Doors Closed

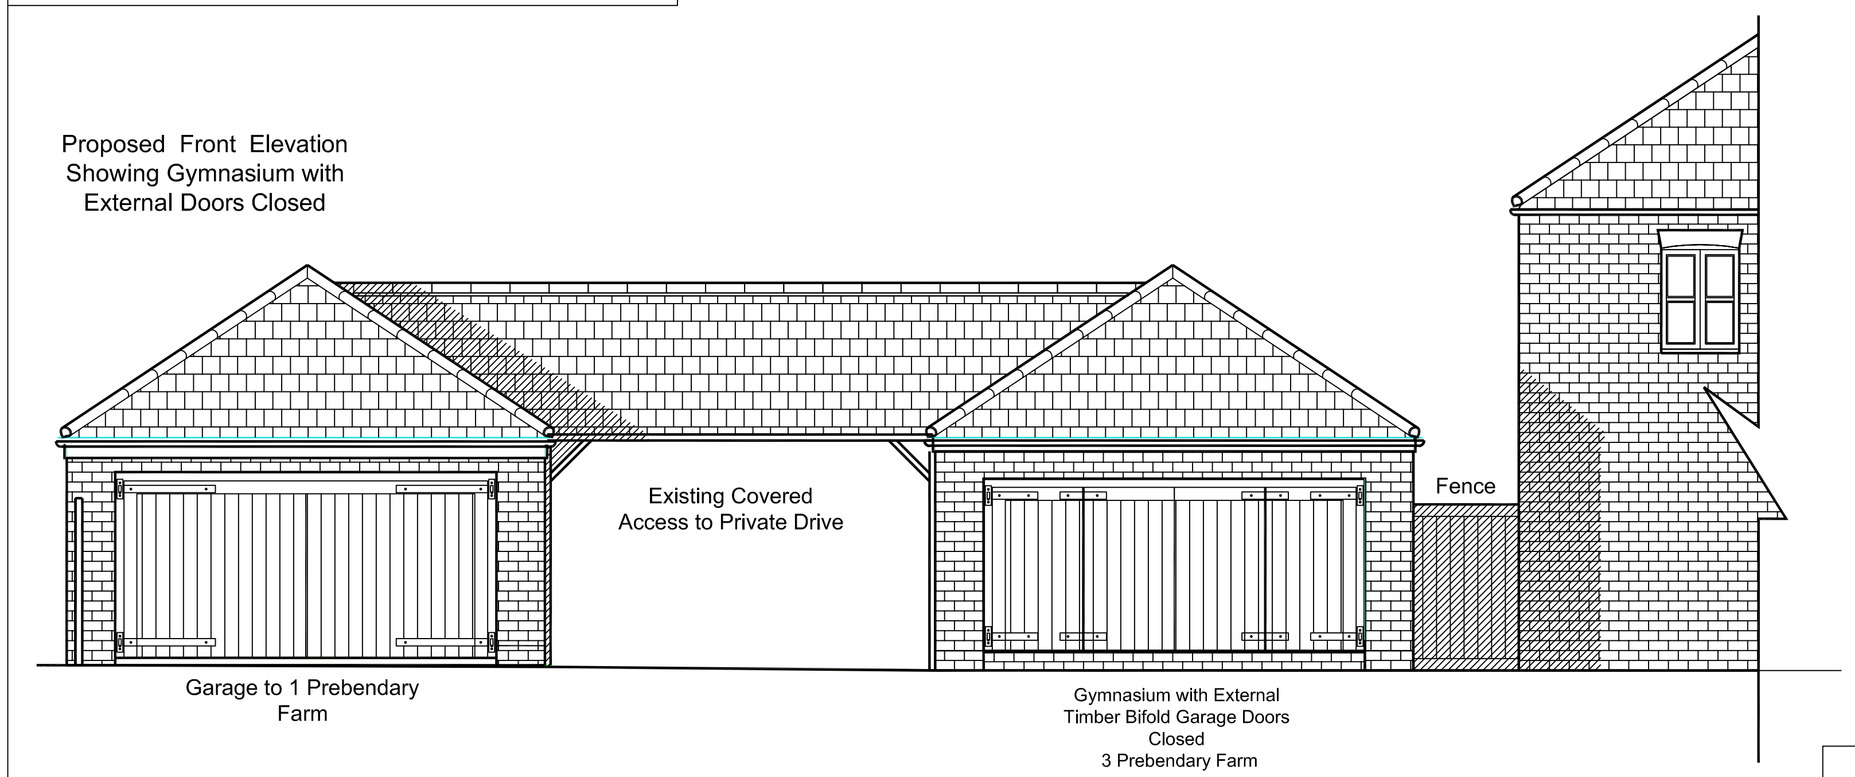

Existing Rear Elevation (Showing Covered
Access and Parking Area) Unchanged

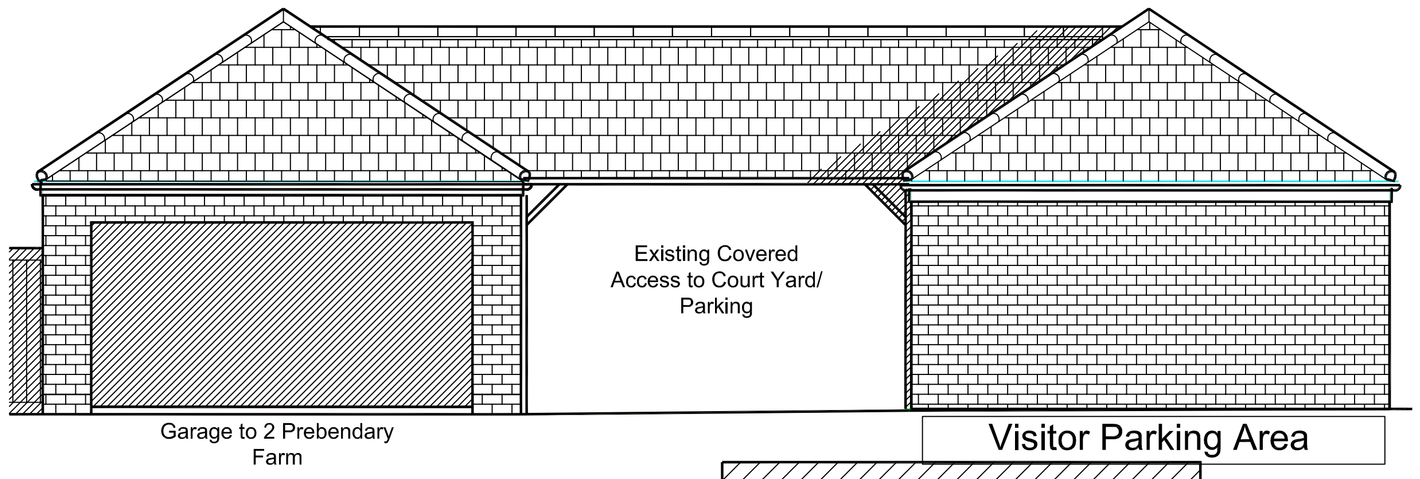

Proposed South Elevation

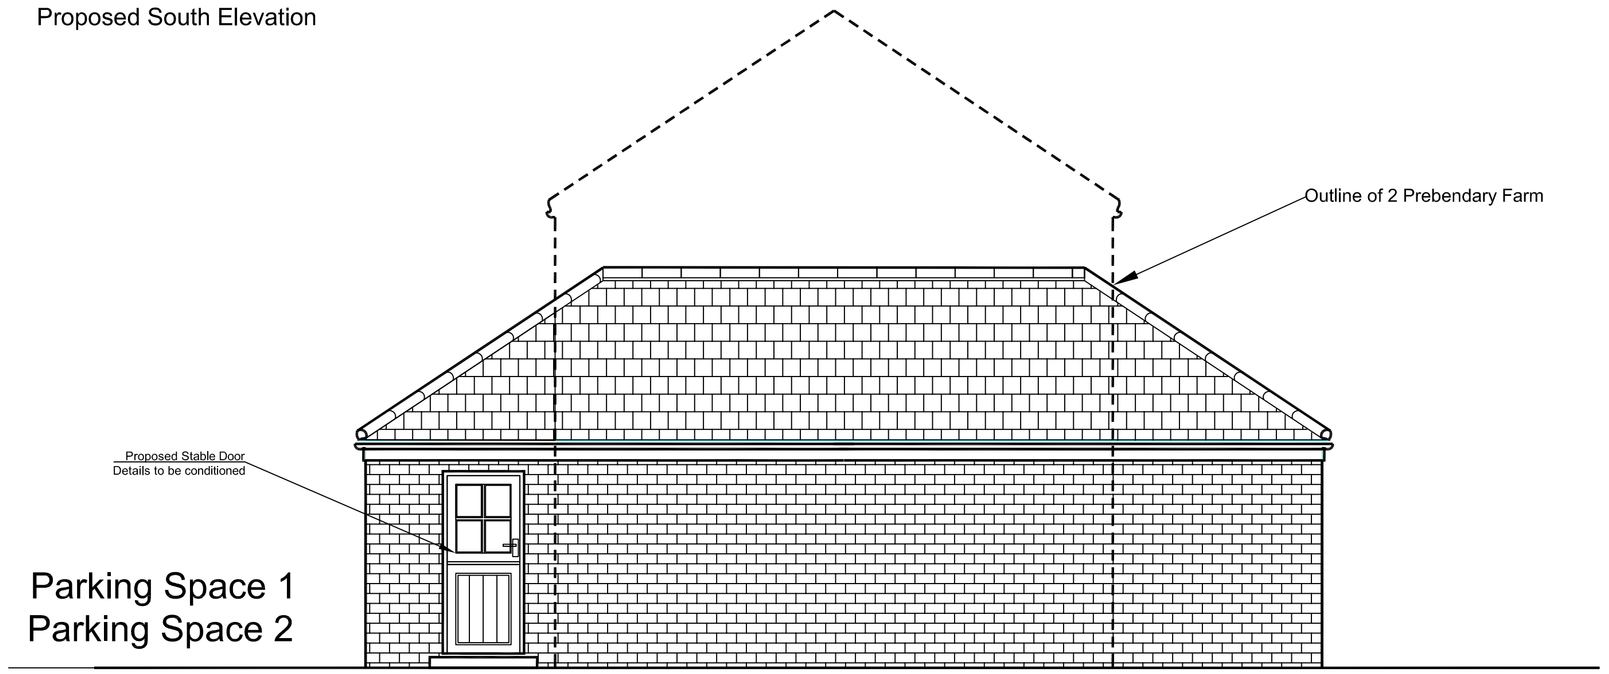

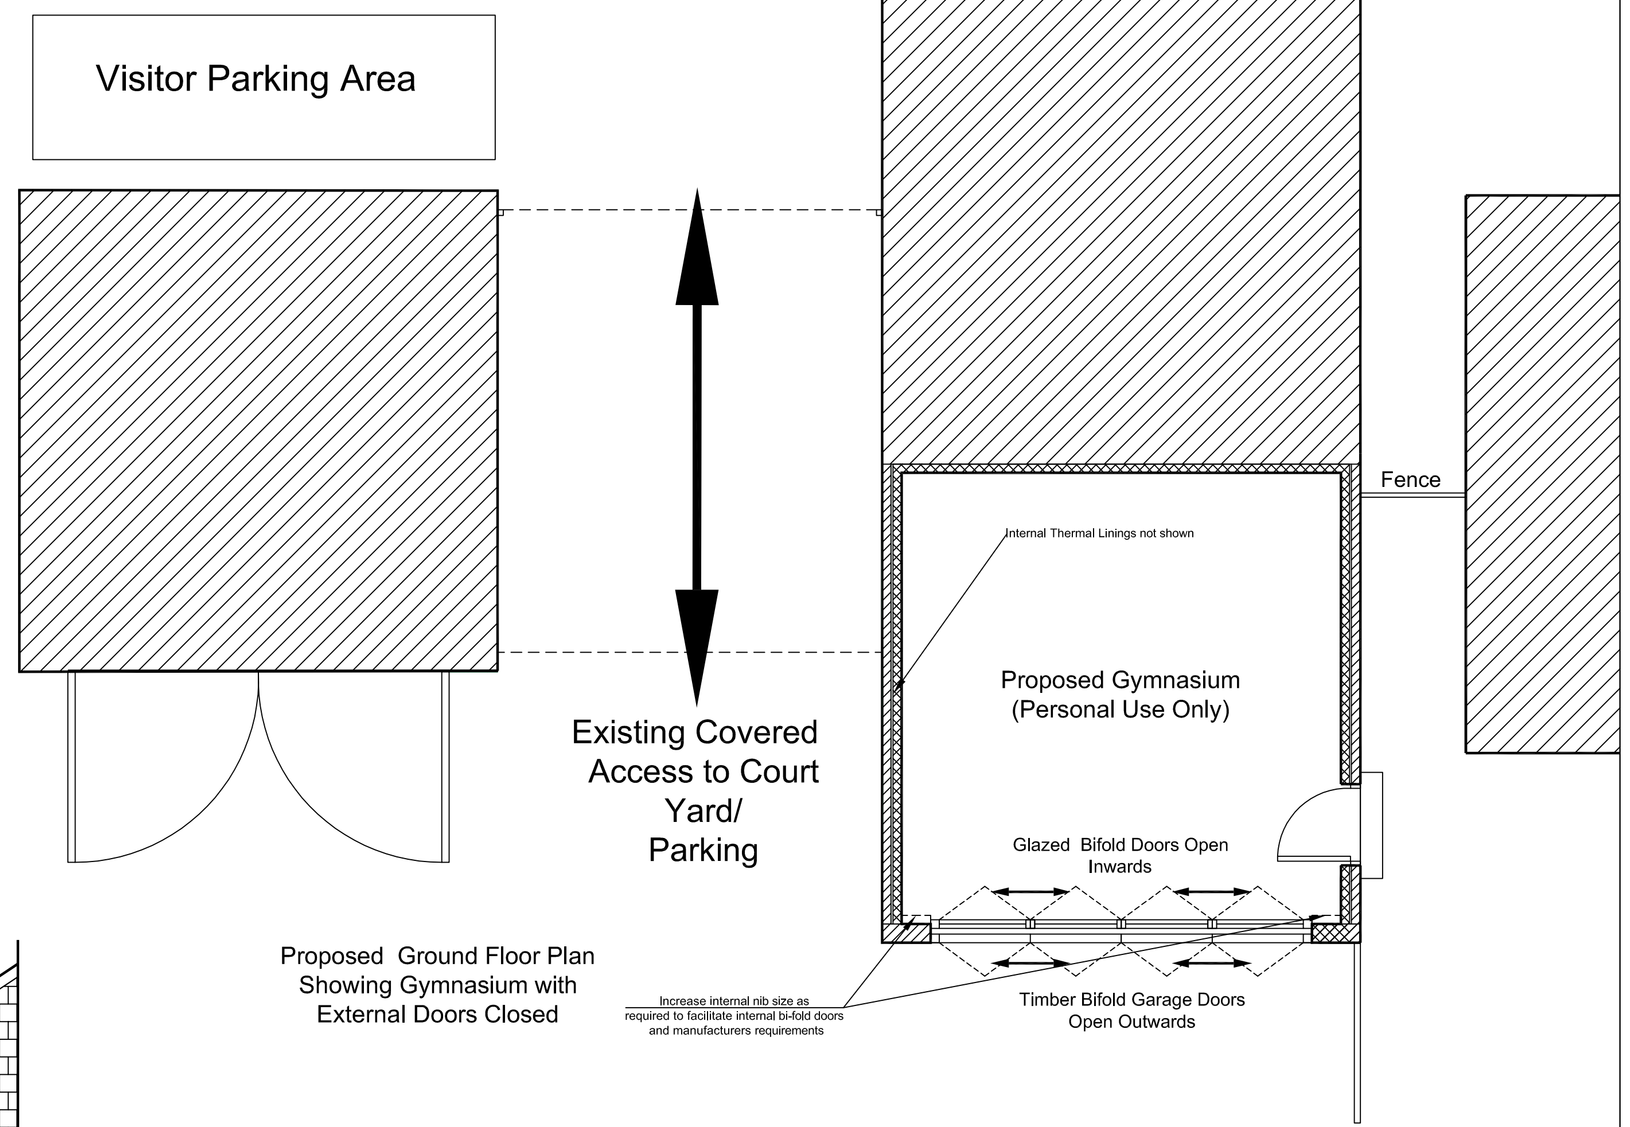

Proposed Front Elevation
Showing Gymnasium with
External Doors Open

Proposed Ground Floor Plan
Showing Gymnasium with
External Doors Closed

This Plan is for Planning
Purposes Only

Registered Autocad User. Reg CD No: 05703-004306-0101
This drawing is Copyright and must NOT be copied unless Authorized By Henry Taylor Chartered Building Surveyors. The Planning and Building Control Authorities are authorized to copy this drawing for their own use

Designed by	Checked by	Approved by - date	Filename	Date	Scale
				Oct 2022	1/50

Henry Taylor
Building Surveyor
The Old Rectory,Rectory Road,Treswell
Retford, Nottinghamshire. DN22 0EH
Tel:01777-248153

Proposed Change of Use and Materal
Alterations to 3 Prebendary Farm,
Habblesthorpe

Drawing Name	Copy No.	Sheet
HTR00-108-22 V1		A2