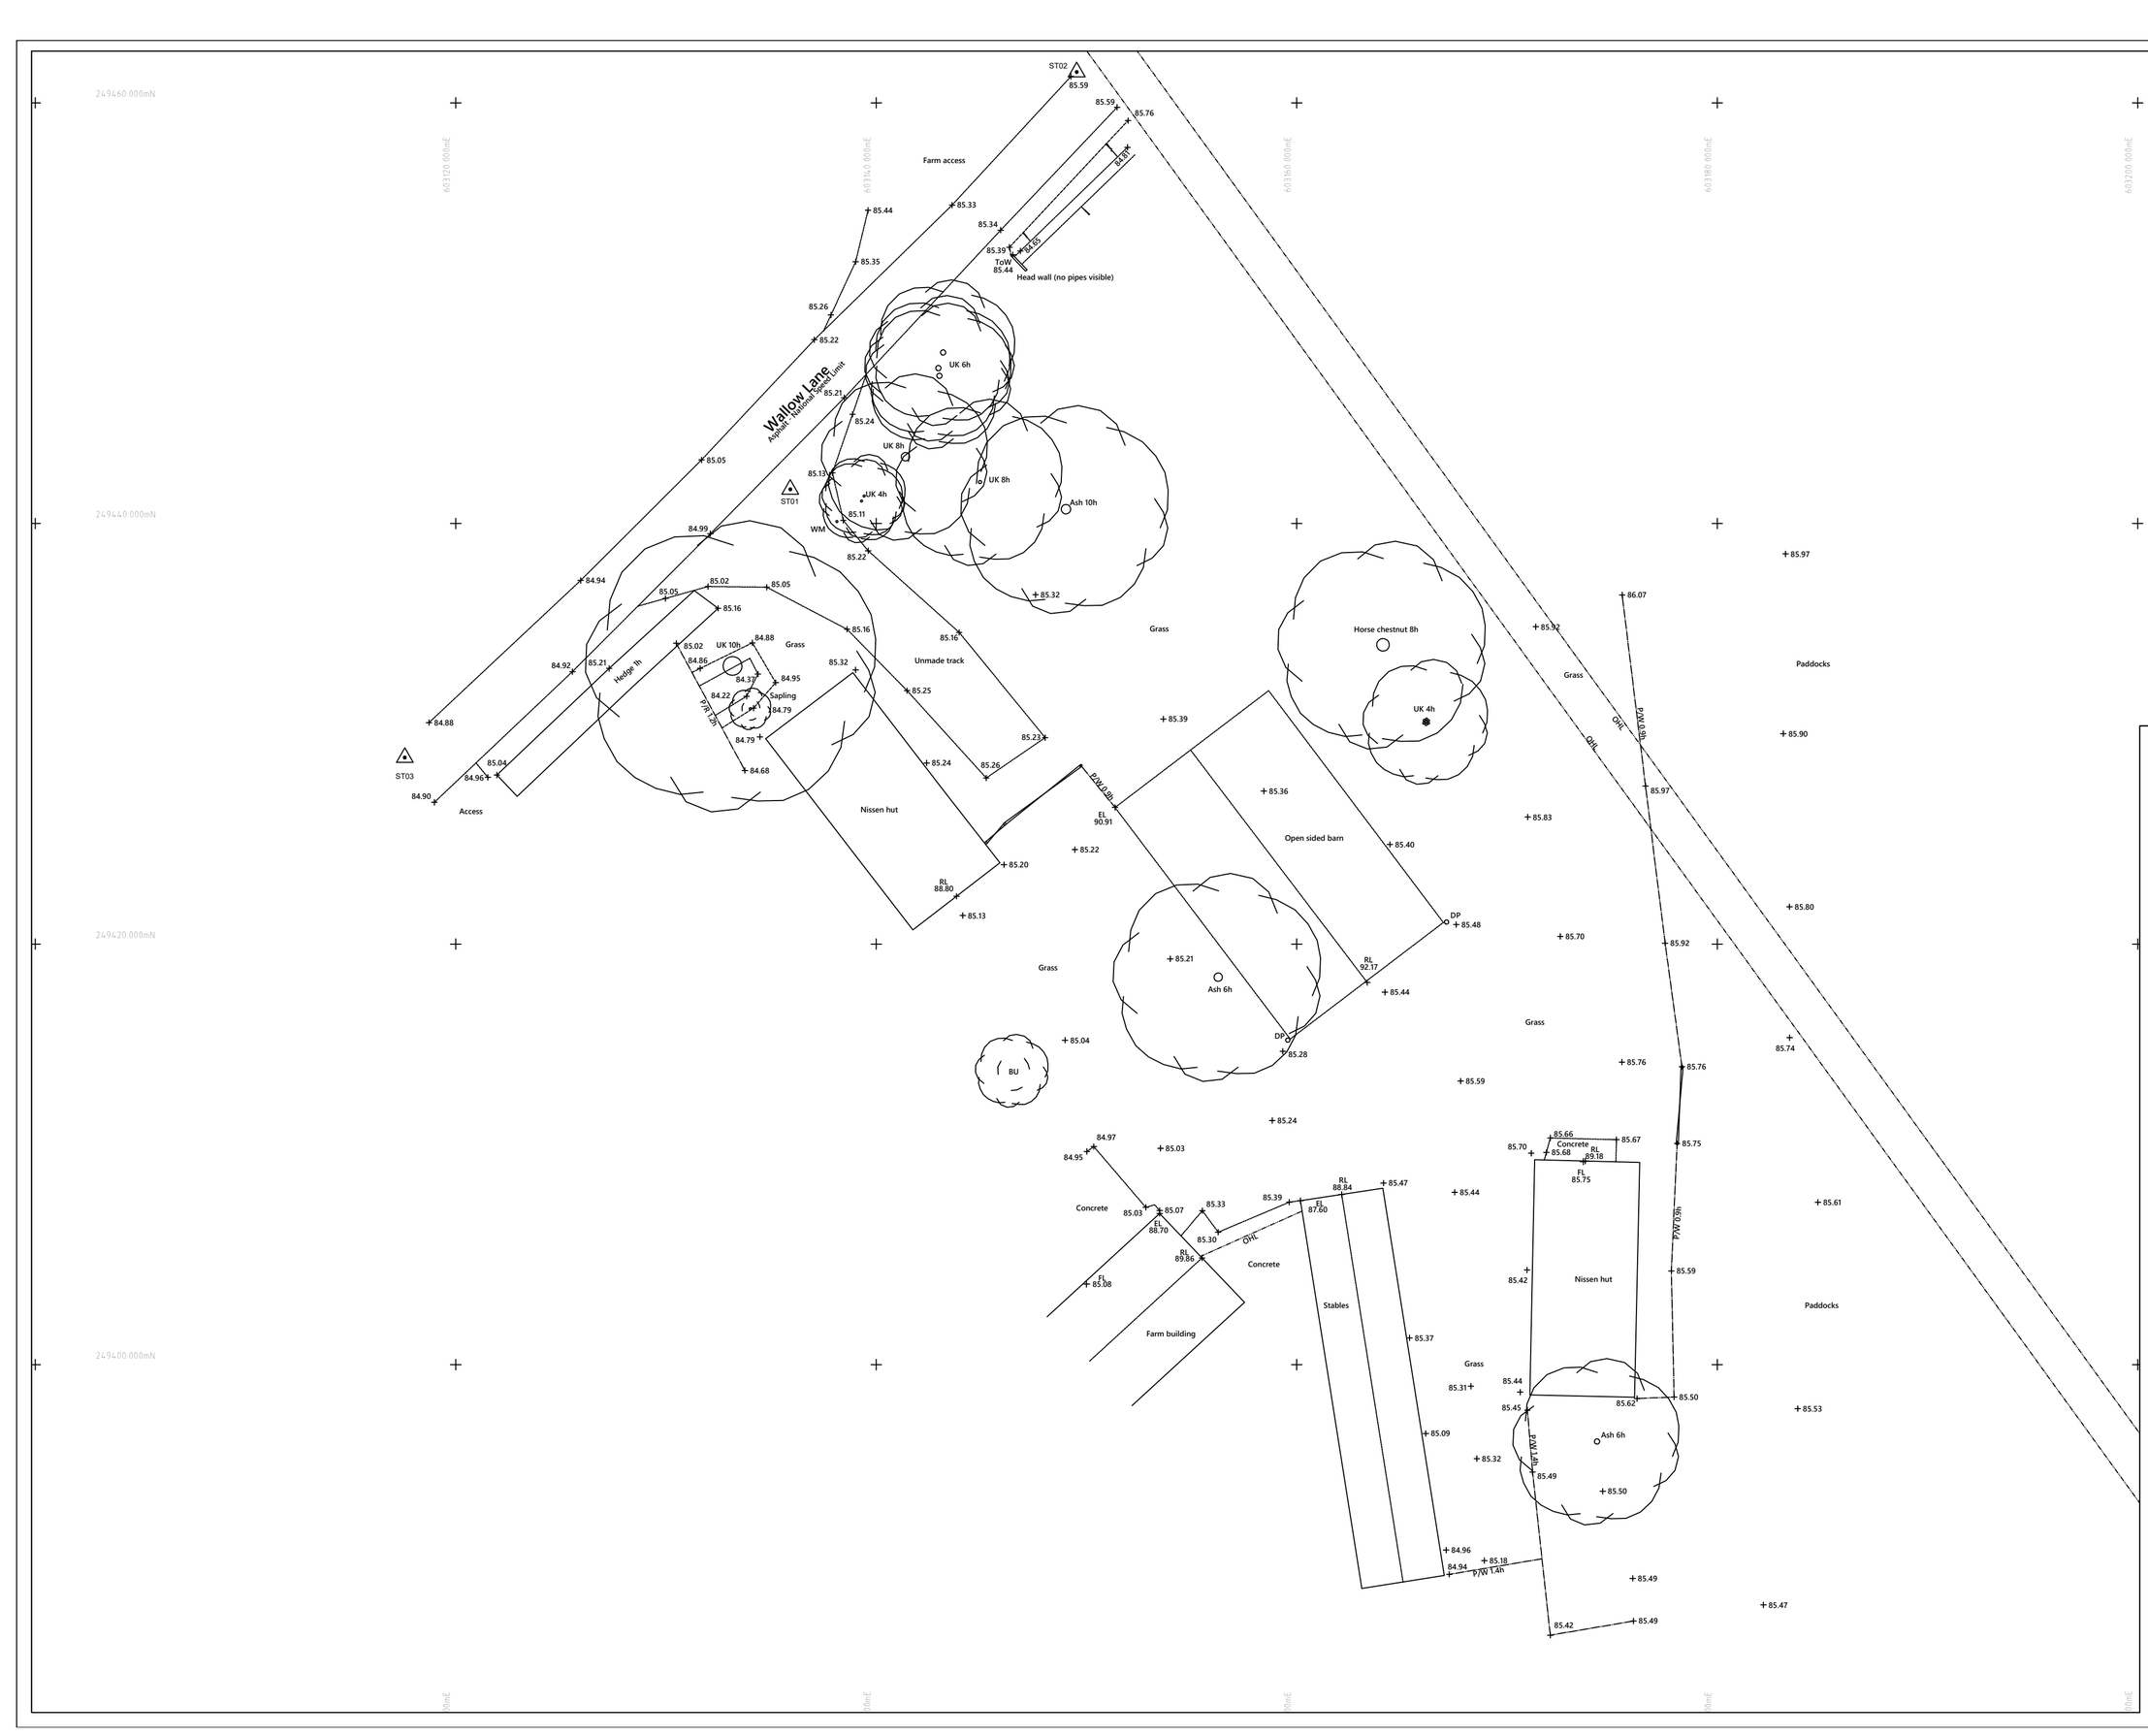

General

The contractor must check and verify all site and building dimensions, levels, utilities and drainage details and connections prior to commencing work. Any errors or discrepancies must be notified to Alpha Surveys immediately.

The accuracy of the digital data is the same as the plotting scale implies. All dimensions are in metres unless otherwise stated.

The survey control listed is only to be used for topographical surveys at the stated scale. All control must be checked and verified prior to use.

Please do not scale from this drawing.

© Alpha Surveys holds all copyright information.

Control Table

Control ID	Easting	Northing	Elevation	Description
ST01	603135.911	249441.624	86.091	Nail
ST02	603149.534	249461.469	85.612	Hilti Nail
ST03	603117.576	249428.870	84.903	Hilti Nail

SURVEY GRID AND LEVEL DATUM

The coordinate system established for this survey is related to OSGB36-15 (OS) national grid at a single point using Leica GPS and then orientated to grid north with a scale factor of 1.000.

The level datum established for this survey is related to OSGB36-15 (OS) using Leica GPS.

REV	DESCRIPTION	DRAWN	DATE

SITE ADDRESS
DOES FARM STABLE, WALLOW LANE, GT BRICETT, IPSWICH, SUFFOLK, IP7 7BZ.

DRAWING DESCRIPTION
TOPOGRAPHICAL SURVEY

CLIENT
WILKINSON PLANNING

SURVEYOR	SURVEY DATE	DWG STATUS	REVISION	ISSUE DATE
TJF	06.04.2022	FINAL	-	07.04.2022

DRAWING NUMBER	SCALE
AS1734-01	1:200-A2

Alpha Surveys
Tel No: 01359 232649
Mob No: 07775 847287
alphasurveys@outlook.com
Topographical Surveys - Measured Building Surveys