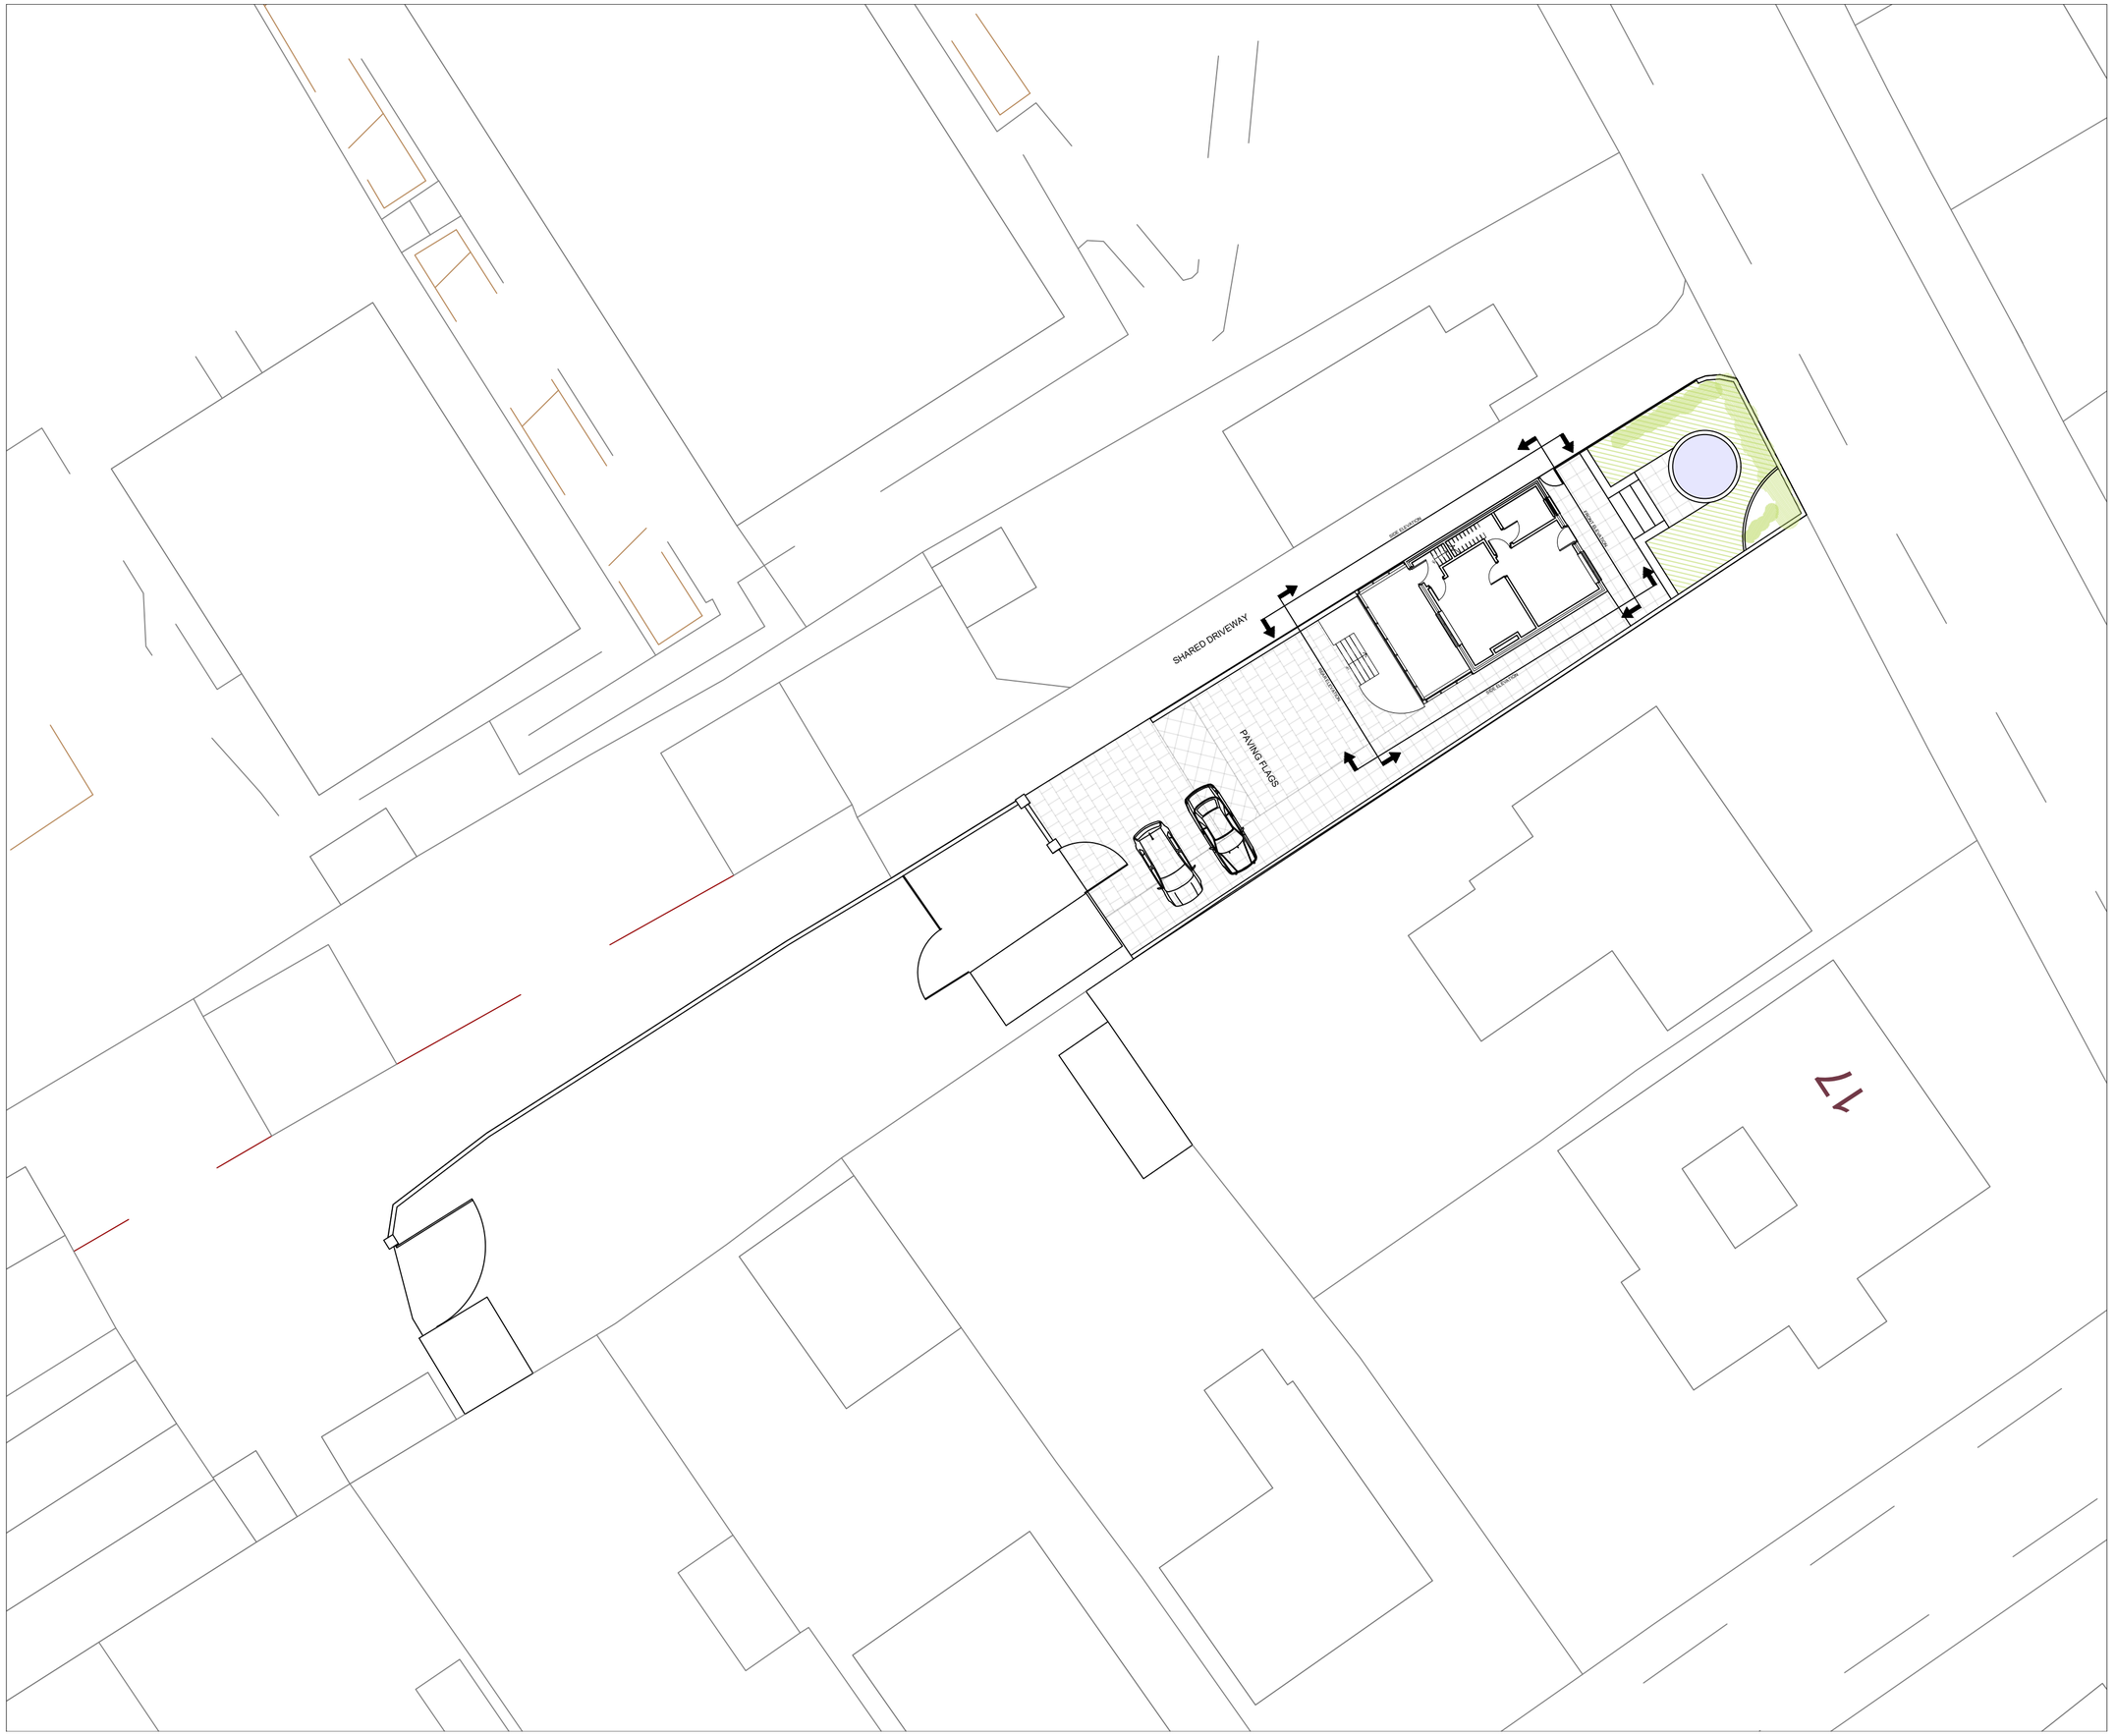

Notes

Do not scale, use figured dimensions only.

All dimensions to be verified on site prior to the commencement of any work or the production of any shop drawing. All discrepancies to be reported to
The Designer

This drawing is to be read in conjunction with all related Architectural Consultant's and Engineer's drawings and any other relevant information.

This drawing is copyright © of The Designer

REV	DATE	REVISION DESCRIPTION	INITIALS	CHECK

General Notes

All drawings are to be read in conjunction with specialist M&E drawings and specifications. This drawing must be read in conjunction with GA plans

Critical
Any discrepancies must be reported to the designer immediately.

DRAWING STATUS

AS-RECORDED	☐
AS-BUILT	☐
FOR PLANNING	☒
FOR-CONSTRUCTION	☐
FOR DISCUSSION	☐
FOR COORDINATION	☐
FOR TENDER	☐

Client
2022–60

Project:
21 ASH GROVE, SOUTH ELMSAL, WF9 2TE

Drawing Title:
EXISTING SITE PLAN

Scale: 1:200 @ A2
Date: 10/11/2022

Drawn by: JJ
Checked by: .

Job No. 2022-60
Drawing No. 101
Rev. .