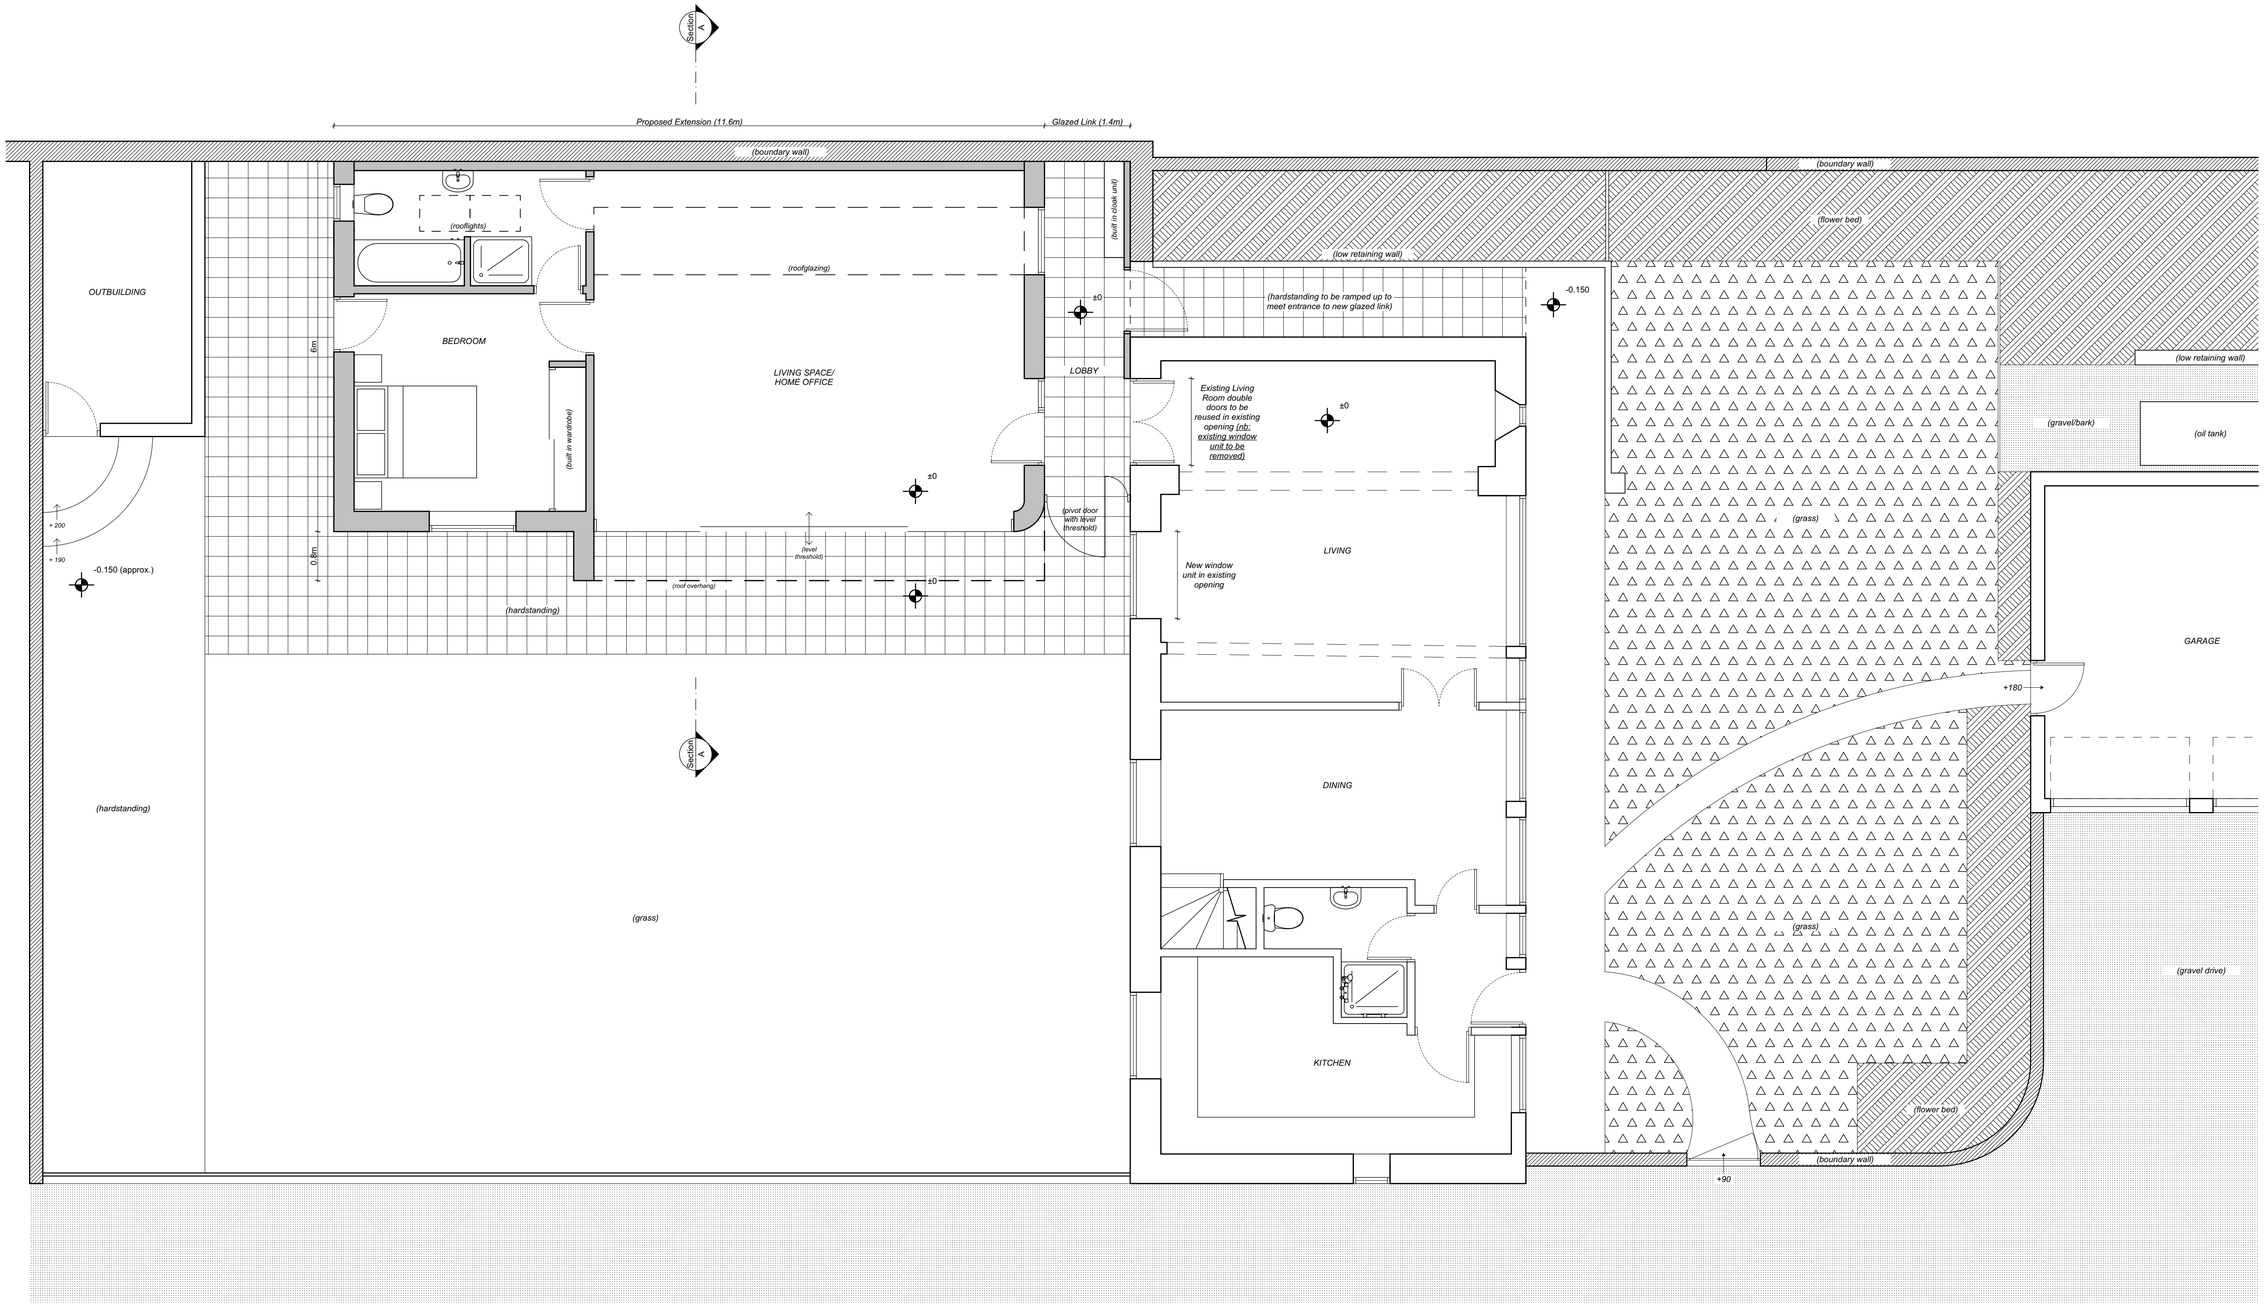


N

**Notes**

**Revisions**


Loftus Architects

53 Manning Road, Bury
St.Edmunds, Suffolk. IP32 7GF.
Tel: 01284 615533
Mob: 07715 208480
Email: simon@loftusarchitects.co.uk
www.loftusarchitects.co.uk


*Client:*
**Mr and Mrs Dell**

*Job Title:*
**Dovecote Cottage**

*Address:*
West Farm,
Bury Road,
Barnham, Thetford.
IP24 2PL.

*Drawing Name:*
Proposed Ground Floor Plan

*Drawing Status:*
PLANNING

*Drawn by:* SL
*Date:* 14/11/22

*Checked by:*
*Date:*

*Drawing Scale:*
1:50 @ A1

*Layout ID:* 126-22/P/02
*Status:*
*Revision:*