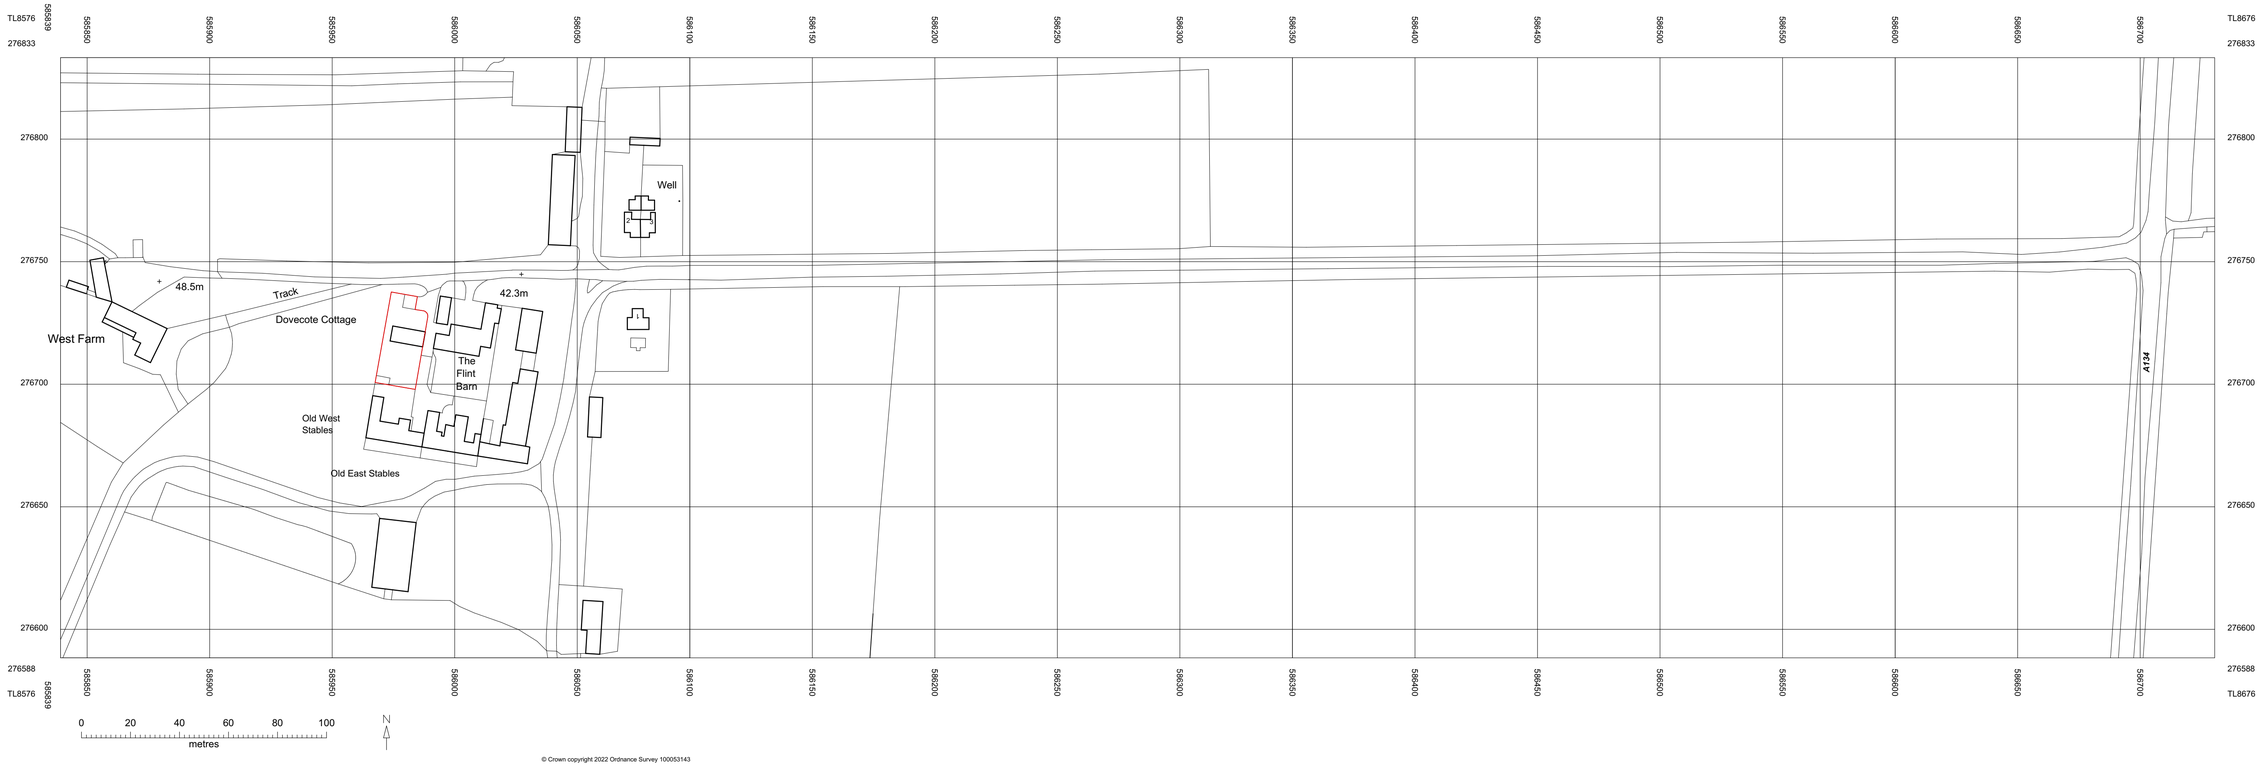

© Crown copyright 2022 Ordnance Survey 100053143

N

Notes

Revisions

Loftus Architects

53 Manning Road, Bury
St.Edmunds, Suffolk. IP32 7GF.
Tel: 01284 615533
Mob: 07715 208480
Email: simon@loftusarchitects.co.uk
www.loftusarchitects.co.uk

Client:
Mr and Mrs Dell

Job Title:
Dovecote Cottage

Address:
West Farm,
Bury Road,
Barnham, Thetford.
IP24 2PL.

Drawing Name:
Location Plan

Drawing Status:
SURVEY

Drawn by: SL
Date: 29/06/22

Checked by:
Date:

Drawing Scale:
1:1250 @ A1

Layout ID: 126-22/S/1000
Status:
Revision: