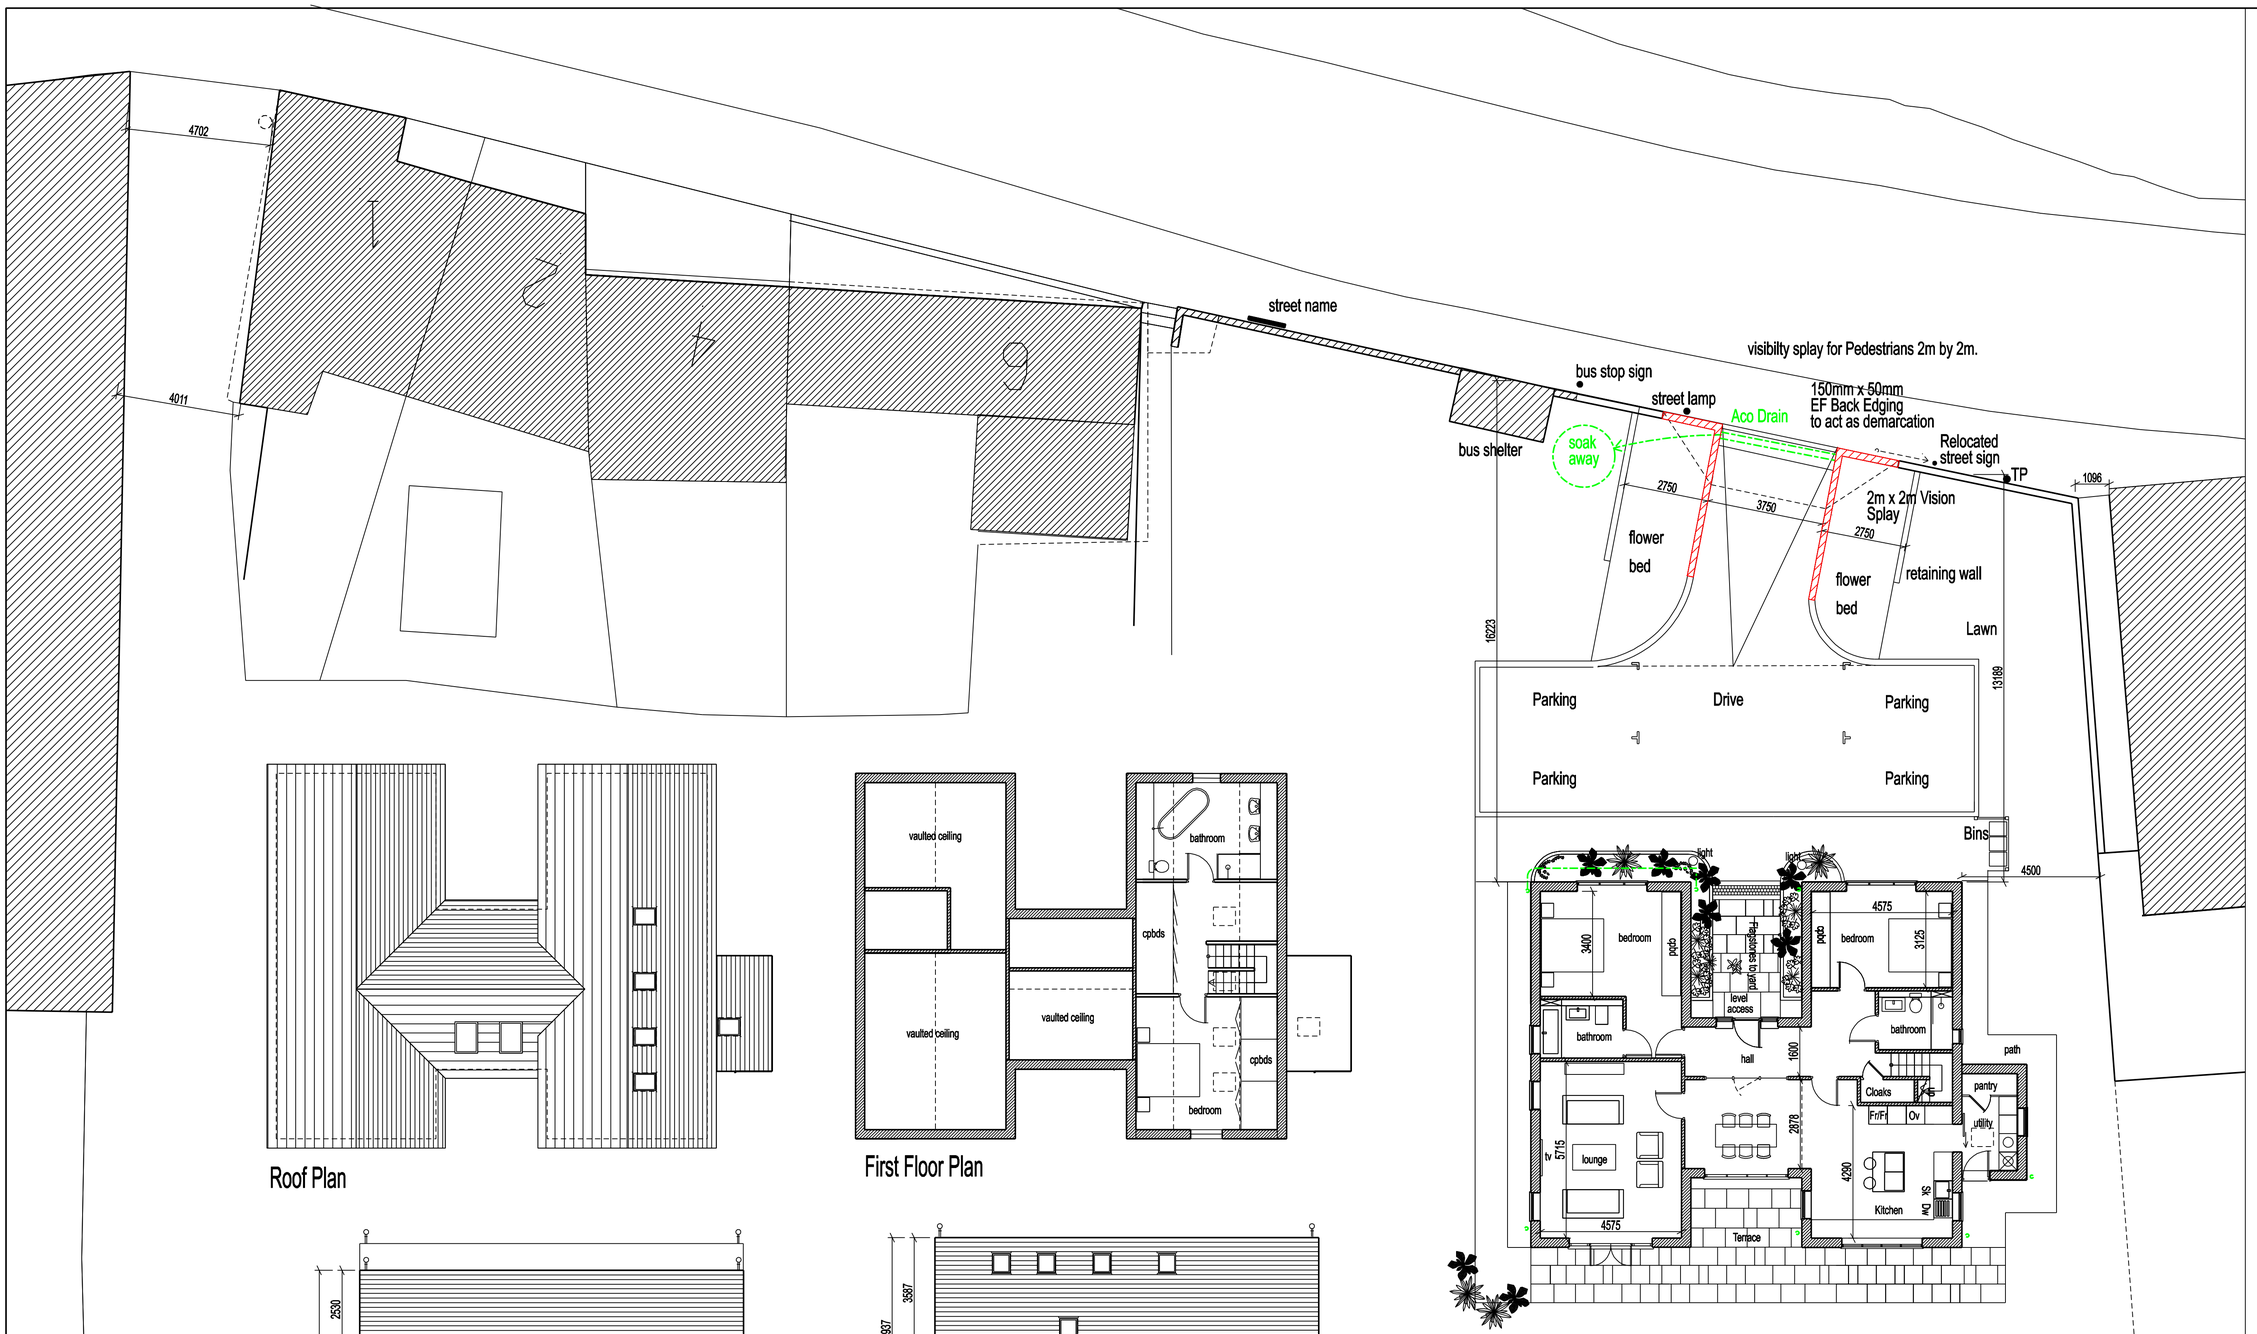

Roof Plan

First Floor Plan

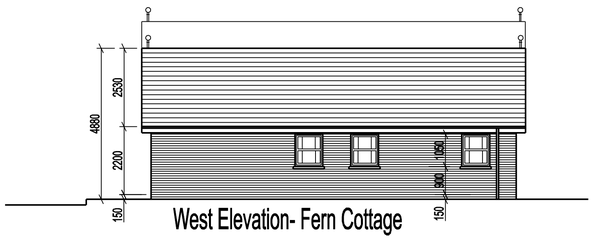

West Elevation- Fern Cottage

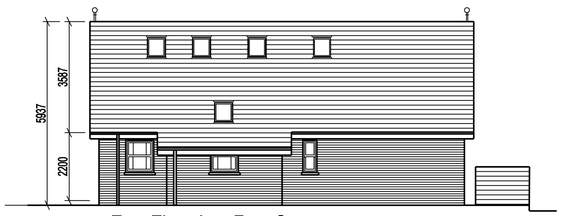

East Elevation- Fern Cottage

North Elevation- Fern Cottage

South Elevation- Fern Cottage

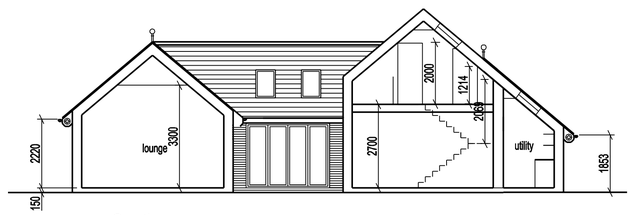

Section

Use written dimensions only.

All work to be carried out in a workmanlike manner and comply with building regulations.

All measuremants and levels to be checked on site by the contractor before work commences.

For sizes and bearings of beams please see Engineers Report

North

Area of wall to be max height of 0.6M to comply with Highways recommendations

Revision A - 26/10/22
Ammendements to north and south elevations

FERN2/100/02/A

J Healseden

Land adjacent to
6 Fern Road
Cropwell Bishop

Plans and Elevations

date 20/10/2021
scale 1:100 @ A1

welham architects

tel: 0115 8461732
52 Normanton Lane
Keyworth
Nottinghamshire
NG12 5HA
office@welhamarchitects.com