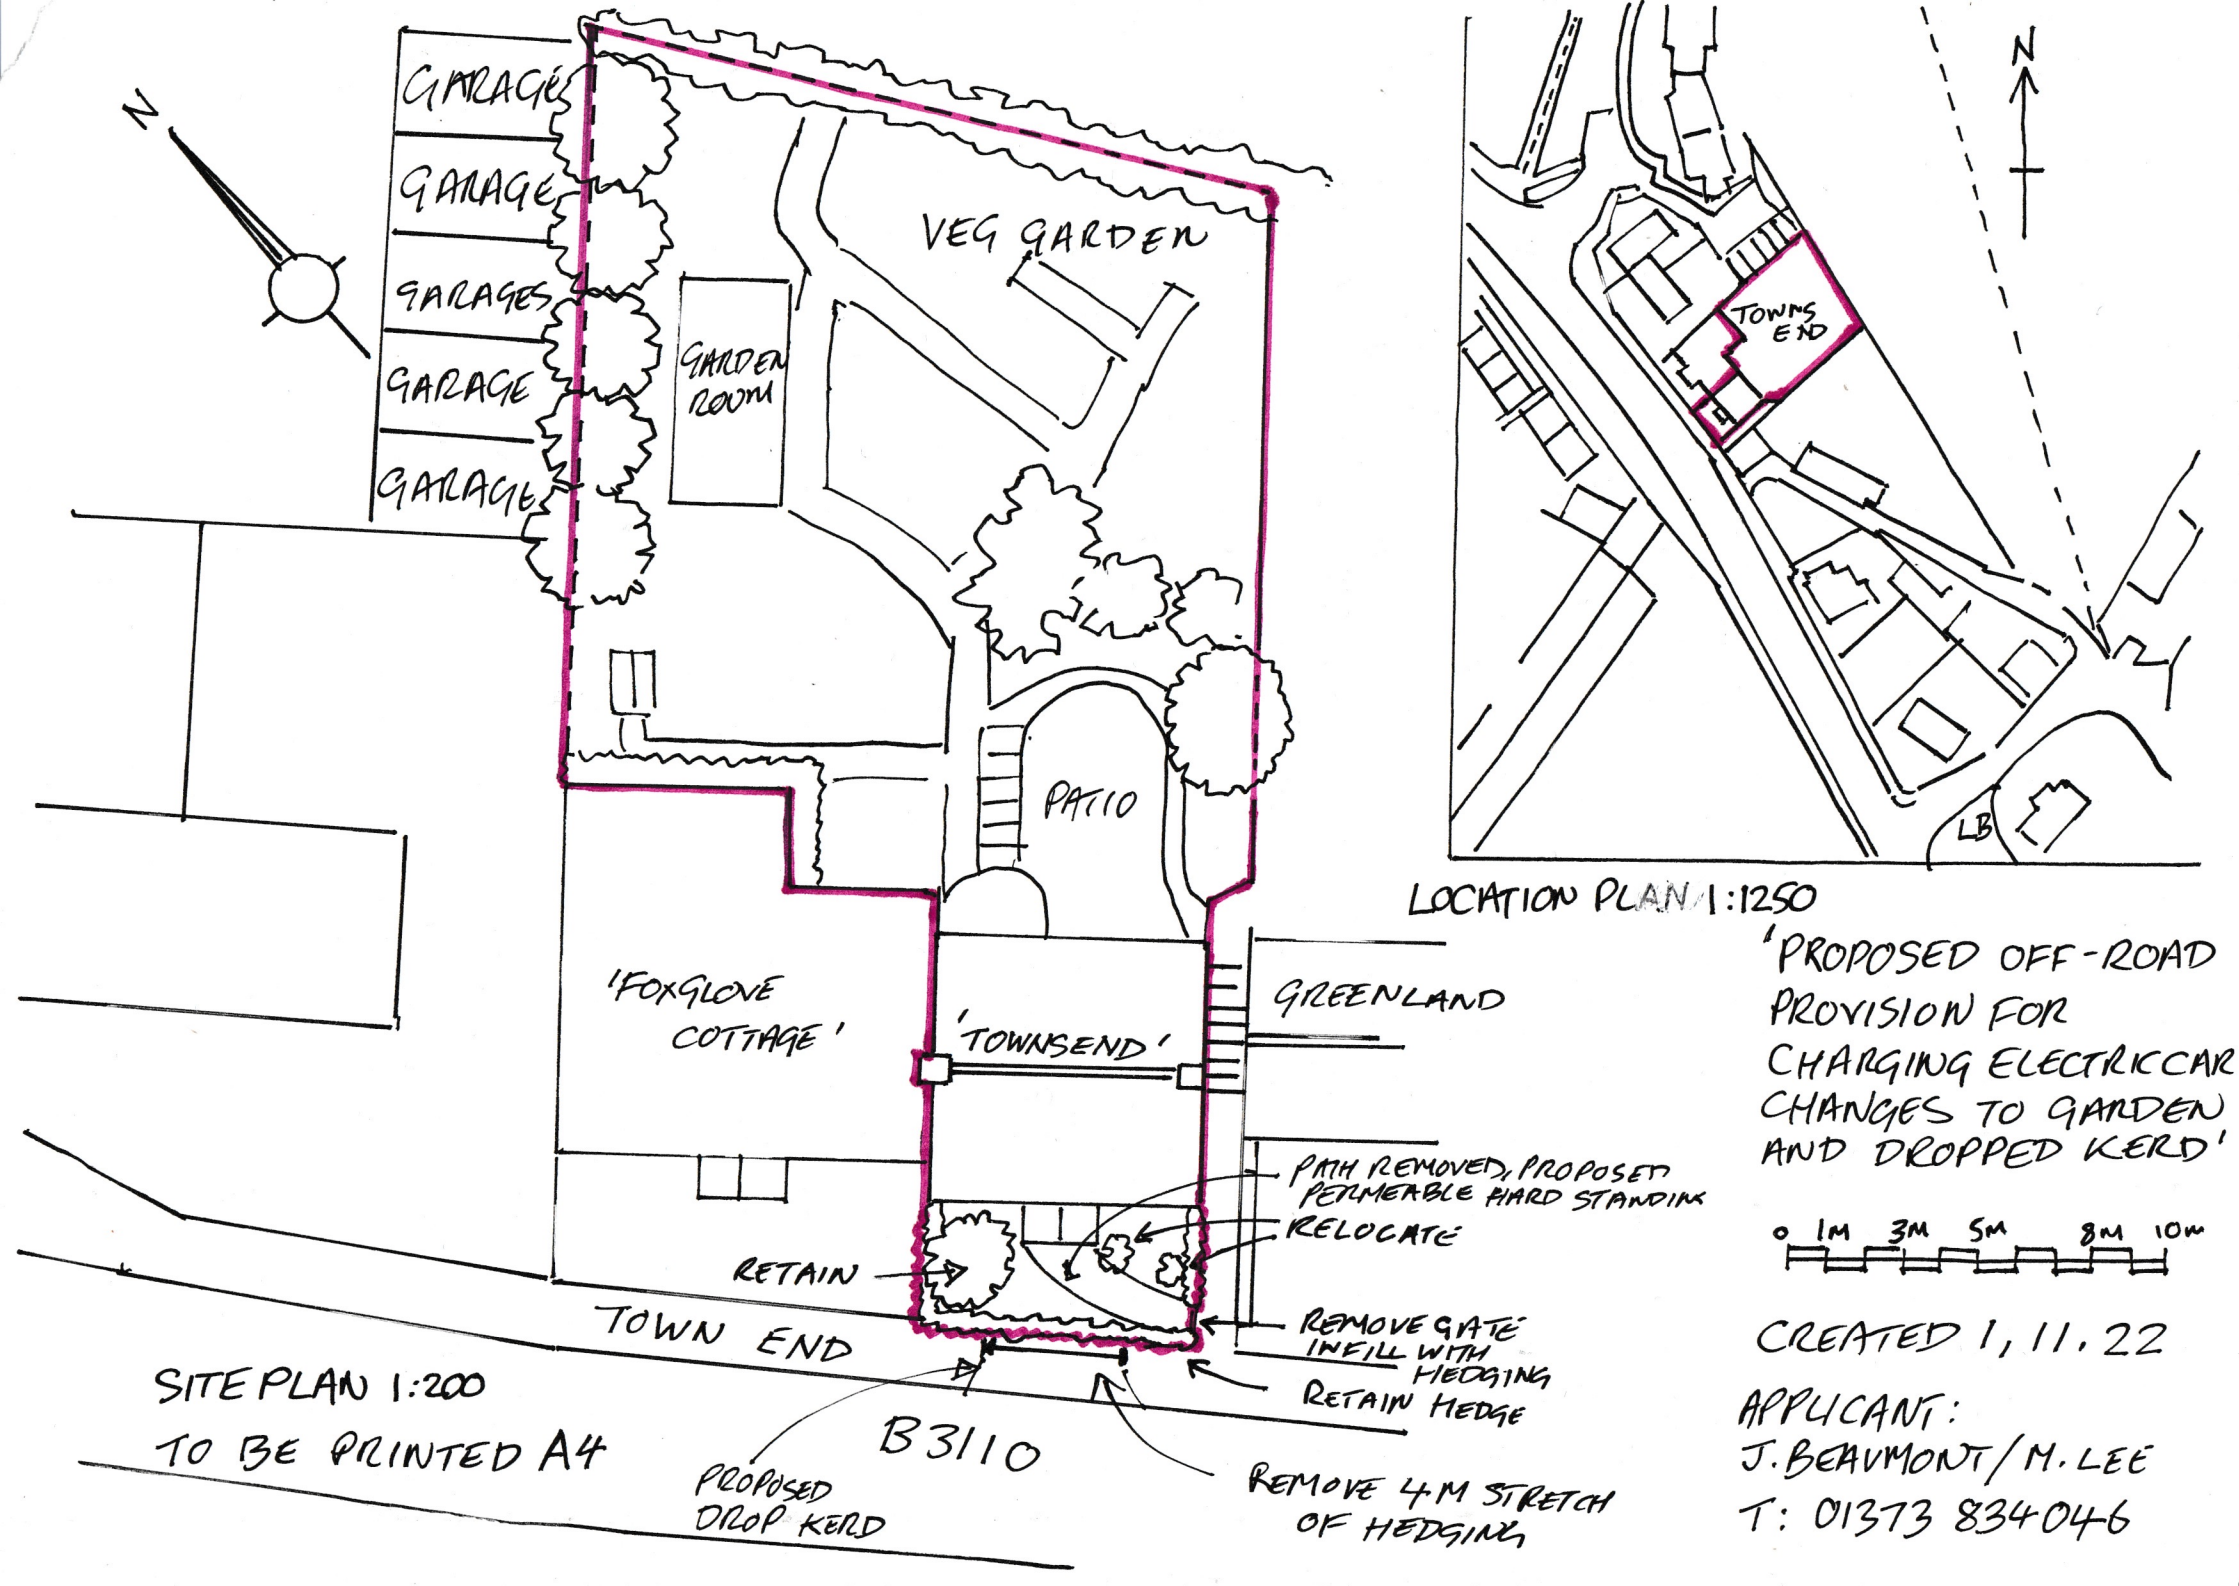
N
GARAGE
GARAGE
GARAGES
GARAGE
GARAGE
GARDEN ROOM
VEG GARDEN
PATIO
'FOXGLOVE COTTAGE'
'TOWNSEND'
GREENLAND
PATH REMOVED, PROPOSED PERMEABLE HARD STANDING
RELOCATE
RETAIN
REMOVE GATE INFILL WITH HEDGING
RETAIN HEDGE
TOWN END
B3110
PROPOSED DROP KERB
REMOVE 4M STRETCH OF HEDGING
SITE PLAN 1:200
TO BE PRINTED A4
N
TOWNS END
LB
LOCATION PLAN 1:1250
'PROPOSED OFF-ROAD PROVISION FOR CHARGING ELECTRIC CAR CHANGES TO GARDEN AND DROPPED KERB'
0 1M 3M 5M 8M 10M
CREATED 1.11.22
APPLICANT:
J. BEAUMONT / M. LEE
T: 01373 834046