Intellectual copyright of all drawings for all time subsists with Kevin O'Brien Architects Ltd. This drawing is not to be reproduced or overmarked for any purpose without written consent of Kevin O'Brien Architects LTD.

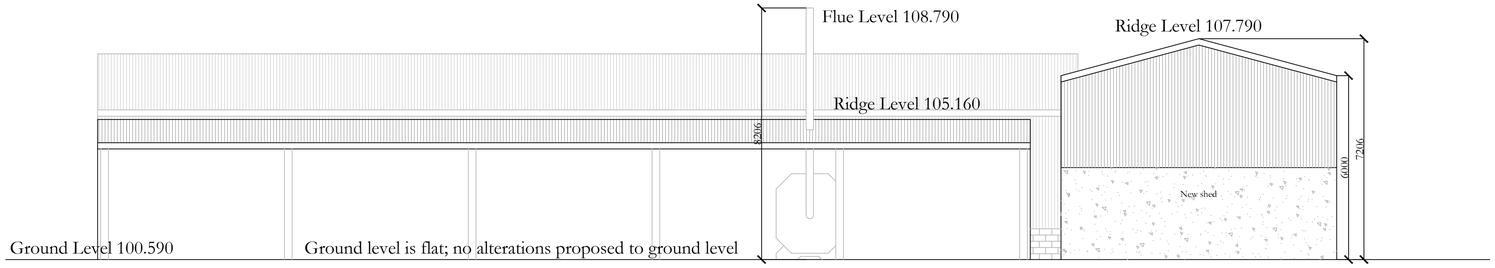

Proposed Contextual South-East Elevation
1.100

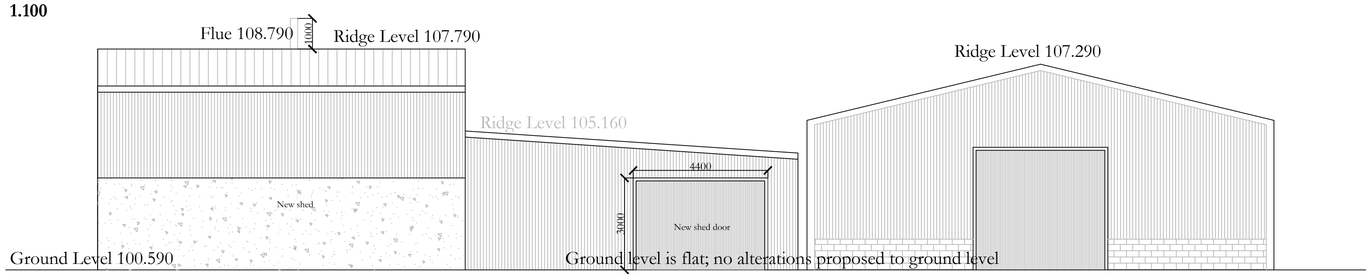

Proposed Contextual North-East Elevation
1.100

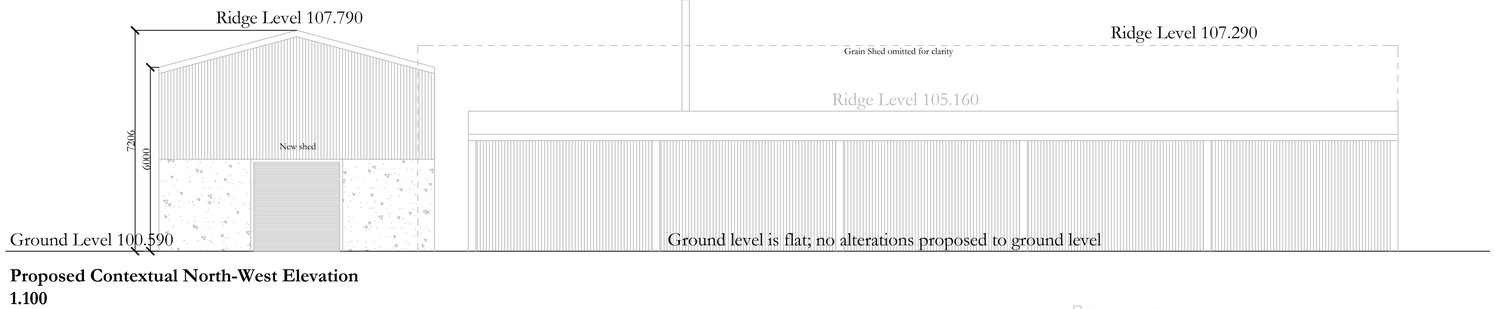

Proposed Contextual North-West Elevation
1.100

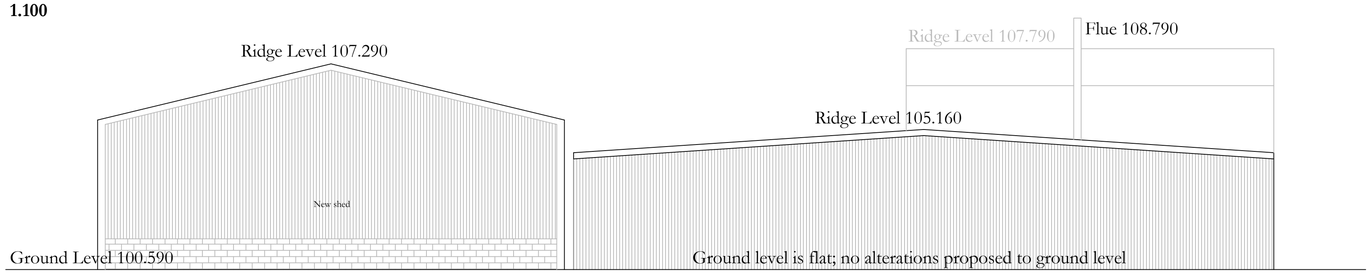

Proposed Contextual South-West Elevation
1.100

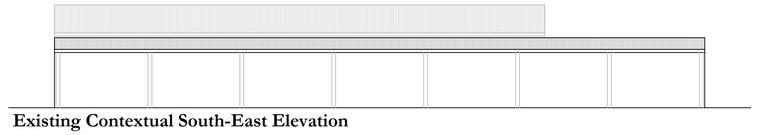

Existing Contextual South-East Elevation
1.200

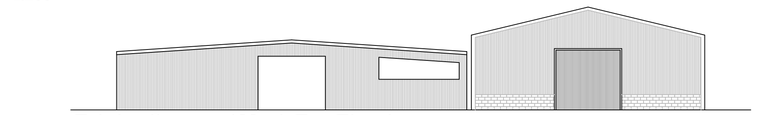

Existing Contextual North-East Elevation
1.200

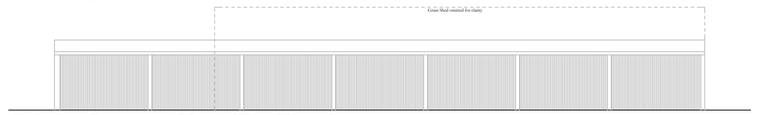

Existing Contextual North-West Elevation
1.200

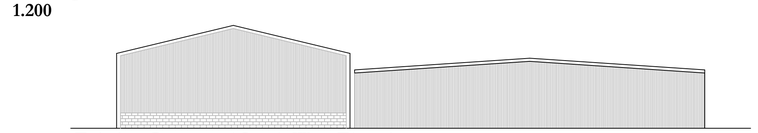

Existing Contextual South-West Elevation
1.200

scales (m) 1:5000 1:2500 1:1250 1:500 1:200 1:100 1:50

Drawings to be read in conjunction with those of consulting structural engineer. These drawings are provided for the stated purpose (stated only). Unless expressly stated, these are not for construction. Do not scale from these drawings. If in doubt, contact this office. The drawing may be suitable for construction purposes but it may be necessary to augment & /or amend this information for this purpose and it is the duty of the employer to appoint a consultant to carry out that duty. No liability will be accepted by Kevin O'Brien Architects Ltd (KOBA) for any omission on these drawings. Dimensions are in millimetres unless otherwise stated. Contractor to check all dimensions on site before commencing any work or shop drawings. Any discrepancies to be reported to the Architect before proceeding. Contractor to comply with the Construction (Design and Management) Regulations 2015 by the "Principal Designer" HEALTH & SAFETY: To be worn/used at all times. Check all suspect materials for asbestos & deal with handling and disposal under all relevant legislation. Ground conditions & underground services must be investigated by contractor prior to any excavation works; service routes shown are to be considered a minimum performance specification. Overhead cables to be safely dismantled and re- routed. Service connections & consents for same are responsibility of the main contractor unless agreed otherwise with employer. Carefully take down elements mindful of working at height and wider impact on other structures; pay particular regard to chimney stacks. Care to be taken dealing with jersandclitter and any leachate. All platforms & scaffolding to be set down and secured on hard-standing. No on-site welding without approval of principal designer. Site traffic: banksmen to guide vehicular traffic paying due regard for pedestrians, public and workers. Timber to be pre-treated off-site Site compound to be secure, accessible, safe, not to hinder or infringe upon construction/work area or safety of pedestrians.Suitable protective measures around elements of structure that are unprotected from fall during construction. Suitable protective barriers to be installed to prevent falls when working at height, care also to be taken to prevent falling materials, safety nets if possible or alternative approved. Steel beams to be fixed to RSJ by machine operators with banksman present, any manual adjustments, extra care to be taken when working at height. Large glass & other heavy items above safe lifting weight should be mechanically hoisted in place. Any new external areas to be non-slip surface material. Intellectual copyright of all drawings for all time subsists with Kevin O'Brien Architects Ltd. This drawing is not to be reproduced nor overmarked for any purpose without the written consent of Kevin O'Brien Architects LTD. Ordnance Survey maps reproduced by license of Crown Copyright © 2020. All rights reserved. Licence number 100022432.

REV .

Proposed Biomass Boiler at Manor Farm, Aston Flamville

STATUS RIBA Stage 3

JOB 22081 DWG L(0)303 REV . TITLE Contextual Elevations SCALE as noted @ A1 DATE SEP 2022

Kevin O'Brien Architects LTD 83 Broad Street, Peterhead, AB42 1JL T: 01779 238020