Intellectual copyright of all drawings for all time subsists with Kevin O'Brien Architects Ltd. This drawing is not to be reproduced or overmarked for any purpose without written consent of Kevin O'Brien Architects LTD.

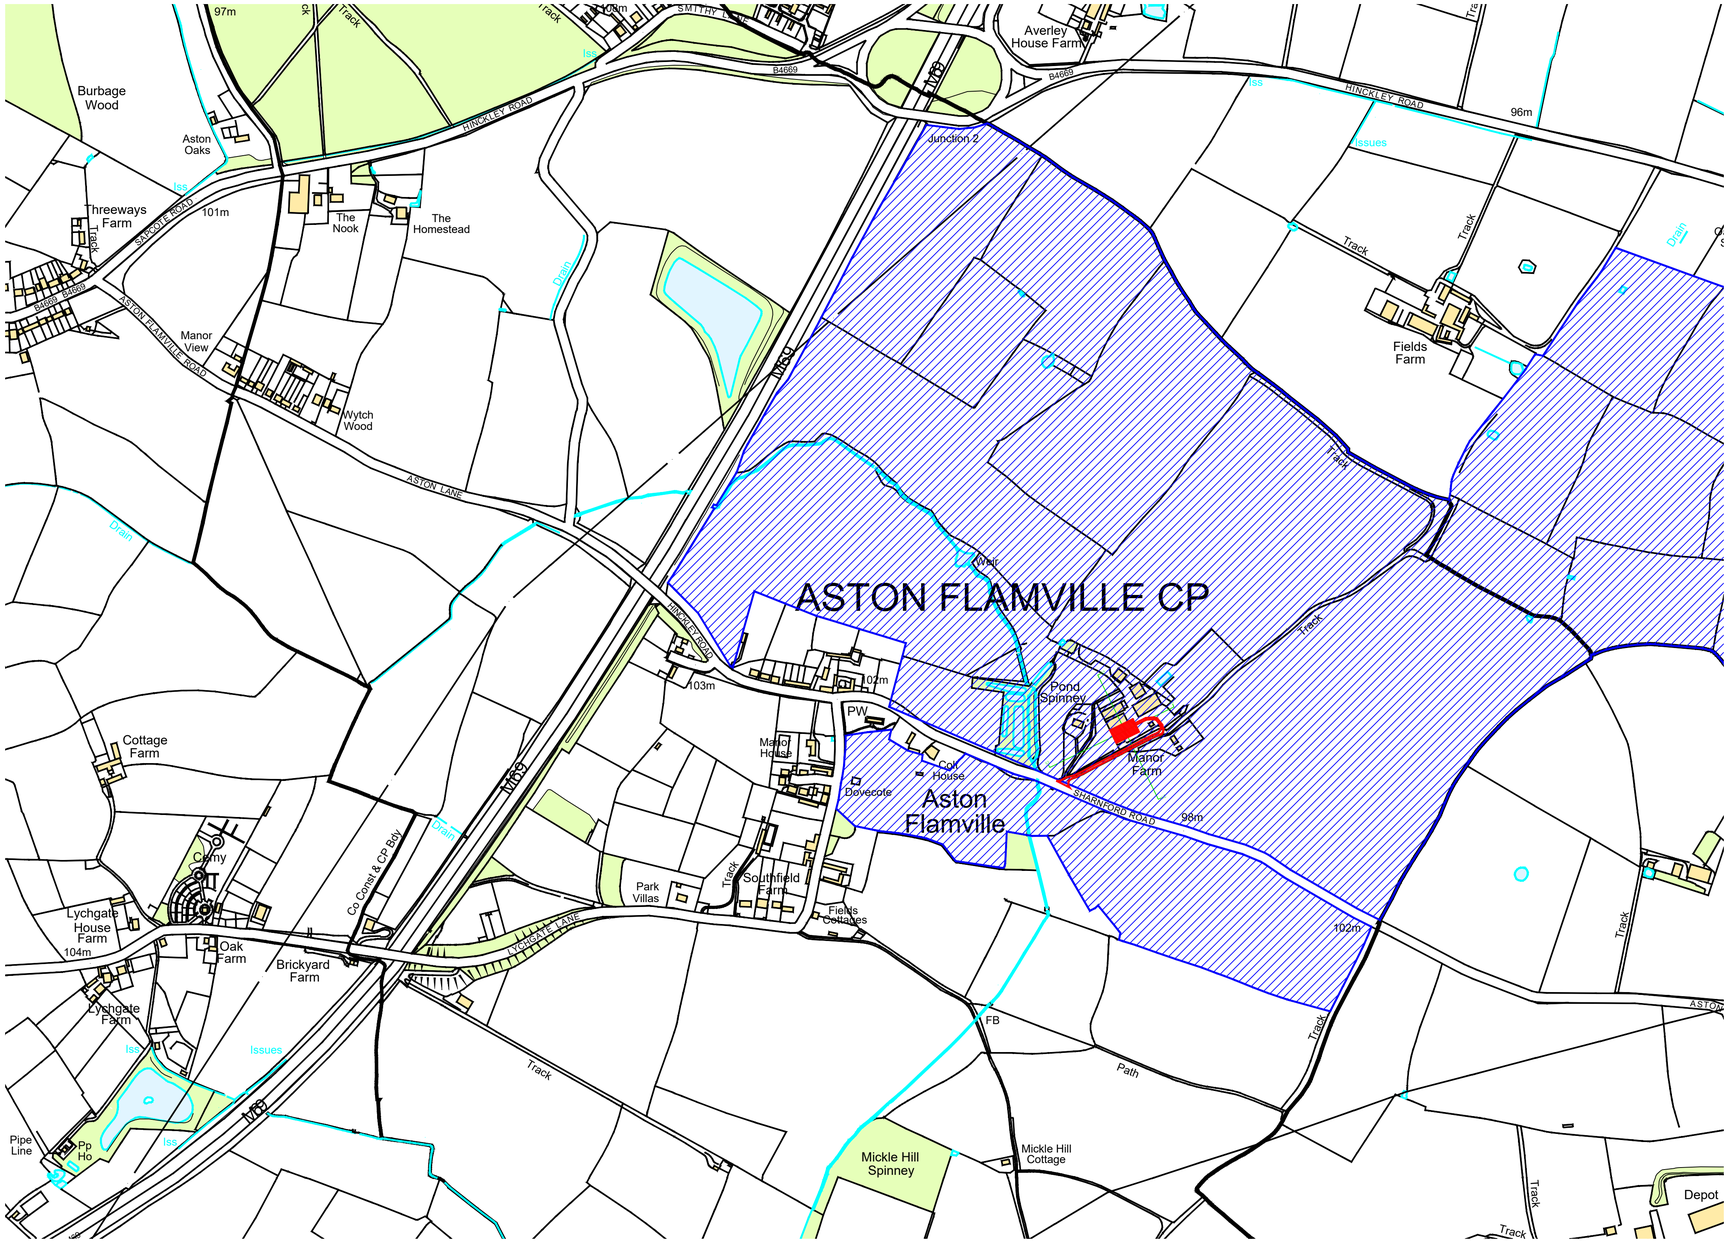

Location Plan
1.5000

Block Plan
1.500

scales (to) 1:500 1:250 1:1250 1:500 1:200 1:100 1:50

Proposed Biomass Boiler at Manor Farm, Aston Flamville — STATUS Planning

JOB 22081 DWG L(90)301 REV A TITLE Location Plan — SCALE as noted @ A1 DATE SEP 2022

REV A Location & Site Plan Sheets Split 17.11.2022

Kevin O'Brien Architects LTD 83 Broad Street, Peterhead, AB42 1JL T: 01779 238020

Drawings to be read in conjunction with those of consulting structural engineer. These drawings are provided for the stated purpose (status) only. Unless expressly stated, these are not for construction. Do not scale from these drawings. If in doubt, contact this office. The drawing may be suitable for construction purposes but it may be necessary to augment &/or amend this information for this purpose and it is the duty of the employer to appoint a consultant to carry out that duty. No liability will be accepted by Kevin O'Brien Architects Ltd (KOBA) for any omission or inaccuracy in these drawings unless it has been specifically confirmed in writing by KOBA. All dimensions are to be checked on site before any work is put in hand. Any discrepancies are to be reported to KOBA. All construction work is to be carried out in accordance with the relevant statutory requirements and with particular regard to relevant regulations and codes of practice. Unless otherwise stated all work is to be undertaken by the main contractor. Health & safety is the responsibility of the main contractor unless agreed otherwise by the "Principal Designer" HEALTH & SAFETY: PPE is to worn/used at all times. Check all suspect materials for asbestos & deal with handling and disposal under all relevant legislation. Ground conditions & underground services must be investigated by contractor prior to any excavation works, service routes shown are to be considered a minimum performance specification. Overhead cables to be safely dismantled and re- routed. Service connections & consents for same are responsibility of the main contractor unless agreed otherwise with employer. Carefully take down elements mindful of working at height and water impact on other structures, pay particular regard to chimney stacks. Care to be taken dealing with poss asbestos and lead materials. Ensure adequate temporary propping is in place before removing any load bearing elements. No on-site welding without approval of principal designer. Any traffic banksman to grade vehicular traffic paying due regard for pedestrians, public and workers. Timber to be pre-treated off-site/in-situ as specified by engineer. Any new external doors to be fitted with a threshold detail to prevent water ingress. Any new external doors to be fitted with a threshold detail to prevent water ingress. Allow for thermal movement in all materials. Allow for thermal adjustments, extra care to be taken when working at height. Large glass & other heavy items above safe lifting weight should be mechanically hoisted in place. Any new external areas to be non-slip surface. material. Intellectual copyright of all drawings for all time subsists with Kevin O'Brien Architects Ltd. This drawing is not to be reproduced or overmarked for any purpose without the written consent of Kevin O'Brien Architects LTD. Ordnance Survey maps reproduced by license of Crown Copyright © 2020. All rights reserved. License number 0100020543