Intellectual copyright of all drawings for all time subsists with Kevin O'Brien Architects Ltd. This drawing is not to be reproduced or overmarked for any purpose without written consent of Kevin O'Brien Architects LTD.

Site Plan
1.1250

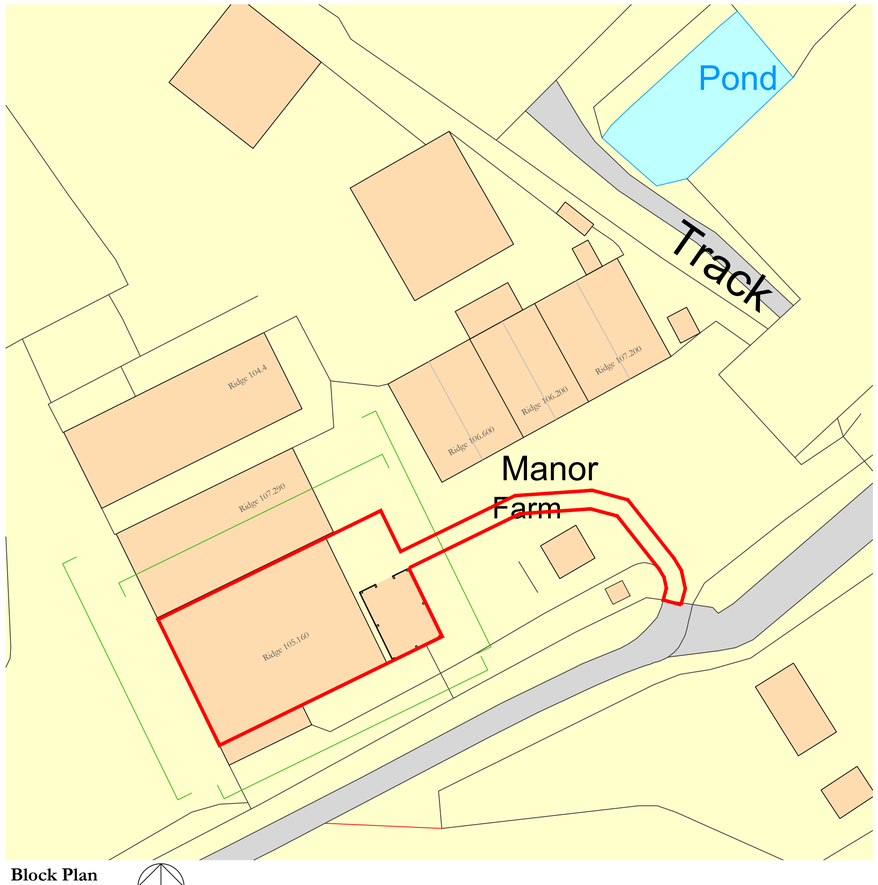

Block Plan
1.500

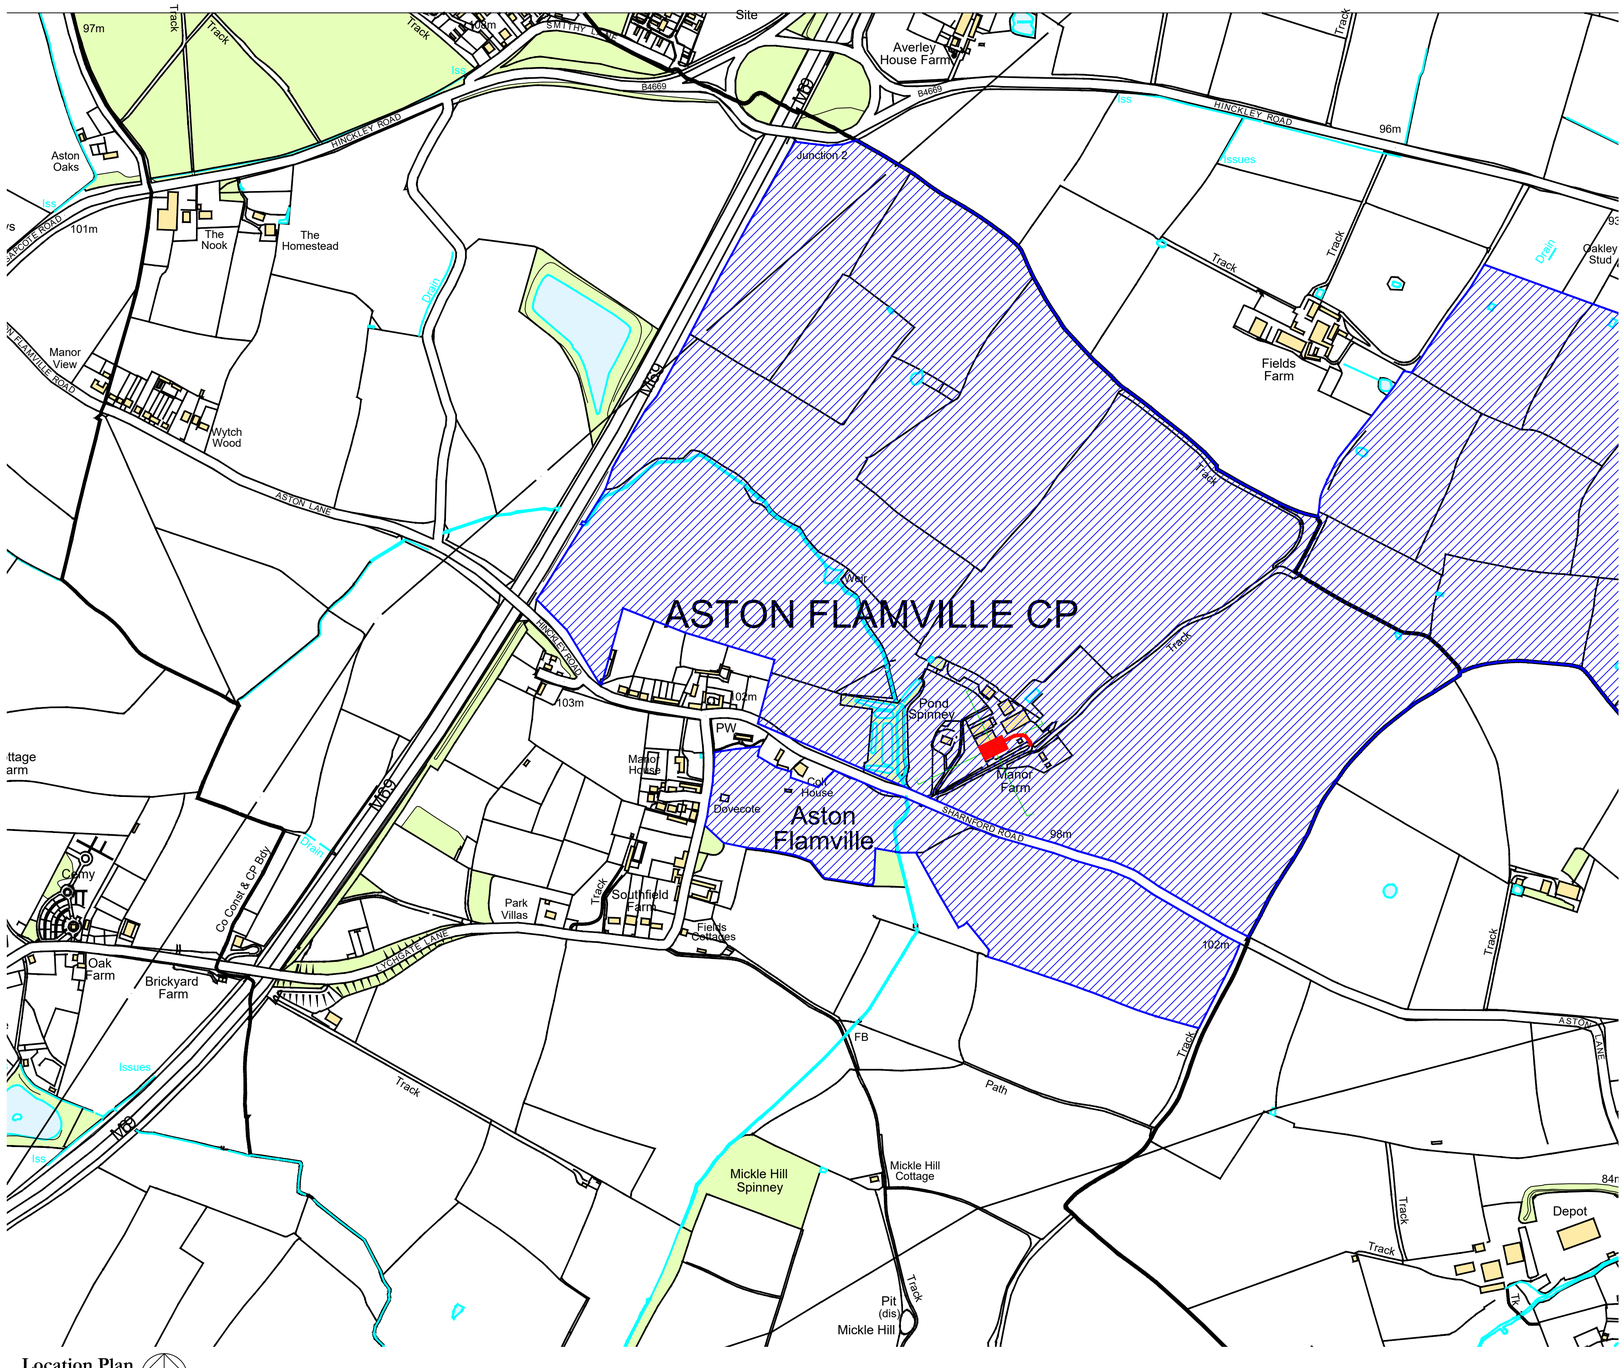

Location Plan
1.5000

scales (m) 1:500 | 1:250 | 1:125 | 1:500 | 1:200 | 1:100 | 1:50

Drawings to be read in conjunction with those of consulting structural engineer. These drawings are provided for the stated purpose (status) only. Unless expressly stated, these are not for construction. Do not scale from these drawings. If in doubt, contact this office. The drawing may be suitable for construction purposes but it may be necessary to augment &/or amend this information for this purpose and it is the duty of the employer to appoint a consultant to carry out that duty. No liability will be accepted by Kevin O'Brien Architects Ltd (KOBA) for any omission on this drawing should the drawing be used for construction purposes. **HEALTH & SAFETY:** DO not scale from this drawing without prior written approval of the KOBA Ltd. Indicated dimensions are for guidance only. Contractor to verify all dimensions on site before commencing any work or shop drawings. Any discrepancies are to be reported immediately. Figured dimensions take precedence over scaled dimensions. Contractor to comply with the requirements of the Construction (Design and Management) Regulations 2015 and all other relevant statutory regulations and safe working practices. Contractor to ensure adequate temporary bracing is provided to all elements marshal of working at height and wider impact on other structures, par particular regard to chimney stacks. Care to be taken dealing with groundwater and wet leachate. All platforms & scaffolding to be set down and secured on hard-standing. No on-site welding without approval of principal designer. Site traffic: banksman to guide vehicular traffic paying due regard for pedestrians, public and workers. Timber to be pre-treated off-site. Site compound to be secure, accessible, tidy, not to hinder or infringe upon construction/ work area or safety of pedestrians Suitable protective measures around elements of structure that are unprotected from fire during construction. Suitable protective barriers to be installed to prevent falls when working at height; care also to be taken to prevent falling materials, safety nets if possible, or alternative approved. Skid beams to be located in place by machine operatives with banksman guiding; any manual adjustments; extra care to be taken when working at height. Large glass & other heavy items above safe lifting weight should be mechanically hoisted in place. Any new external areas to be non-slip surface **material.** Intellectual copyright of all drawings for all time subsists with Kevin O'Brien Architects Ltd. This drawing is not to be reproduced nor overmarked for any purpose without the written consent of Kevin O'Brien Architects LTD. Ordnance Survey maps - reproduced by license of Crown Copyright © 2020. All rights reserved. Licence number 100020243.

REV .

Proposed Biomass Boiler at Manor Farm, Aston Flamville

STATUS Planning

JOB 22081 DWG L(90)301 REV . TITLE Location Plans

SCALE as noted @ A1 DATE SEP 2022

Kevin O'Brien Architects LTD 83 Broad Street, Peterhead, AB42 1JL T: 01779 238020