Intellectual copyright of all drawings for all time subsists with Kevin O'Brien Architects Ltd. This drawing is not to be reproduced or overmarked for any purpose without written consent of Kevin O'Brien Architects LTD.

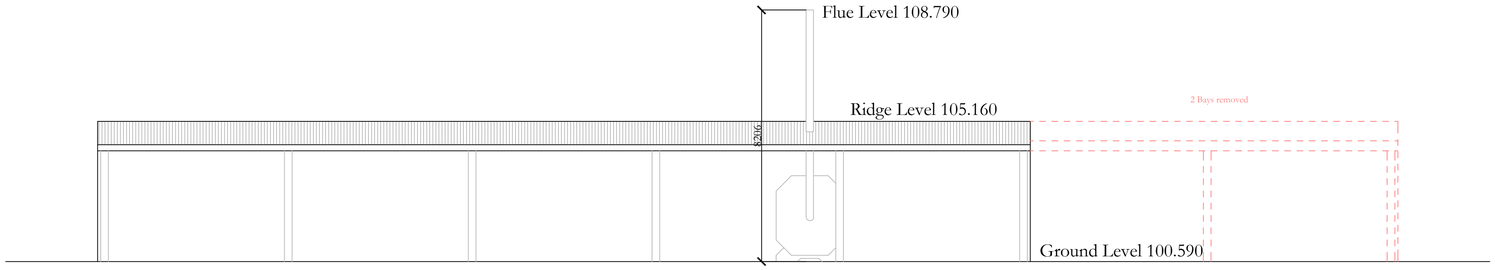

Proposed Boiler Shed South-East Elevation
1.100

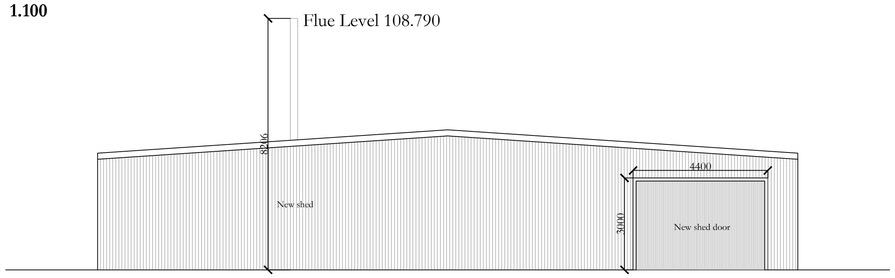

Proposed Boiler Shed North-East Elevation
1.100

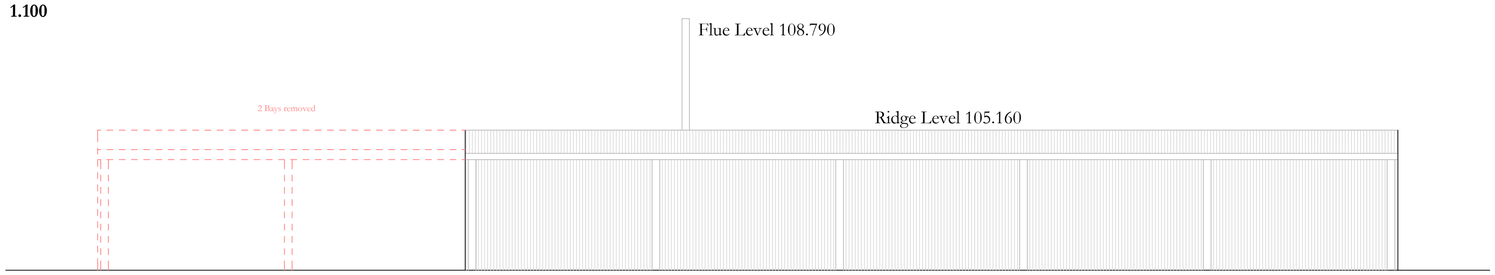

Proposed Boiler Shed North-West Elevation
1.100

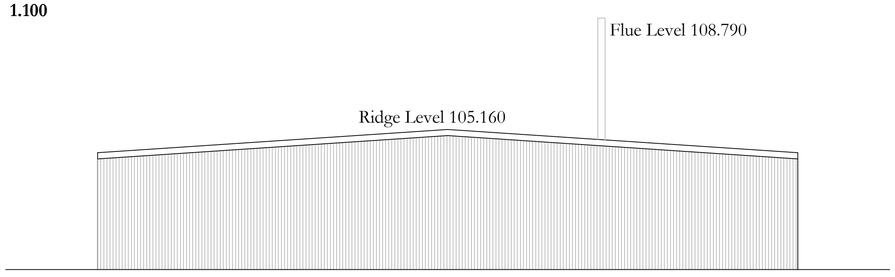

Proposed Boiler Shed South-West Elevation
1.100

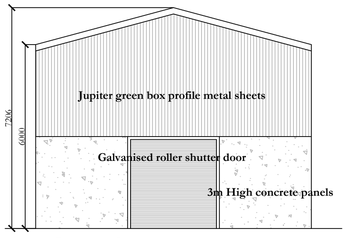

New Drying Shed NW Elevation
1.100

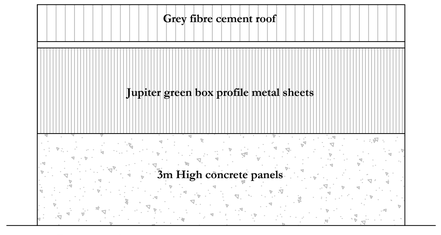

New Drying Shed NE Elevation
1.100

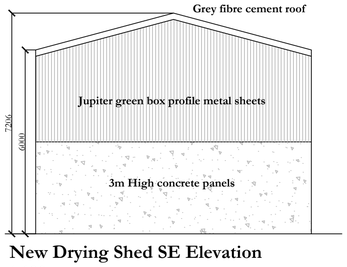

New Drying Shed SE Elevation
1.100

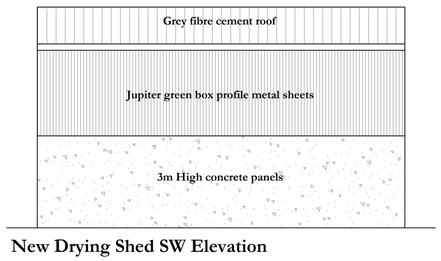

New Drying Shed SW Elevation
1.100

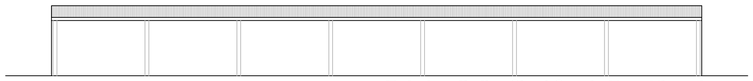

Existing Boiler Shed South-East Elevation
1.200

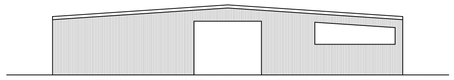

Boiler Shed Existing North-East Elevation
1.200

Existing Boiler Shed North-West Elevation
1.200

Existing Boiler Shed South-West Elevation
1.200

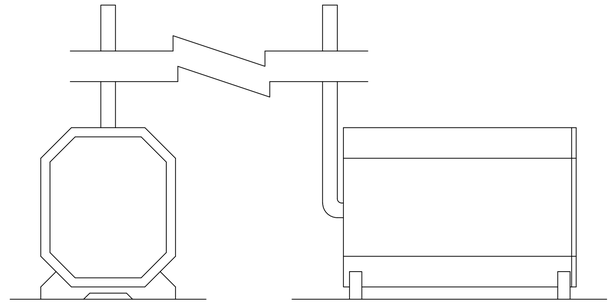

Glenfarrow 295kW Biomass Boiler
Indicative Elevations 1.50

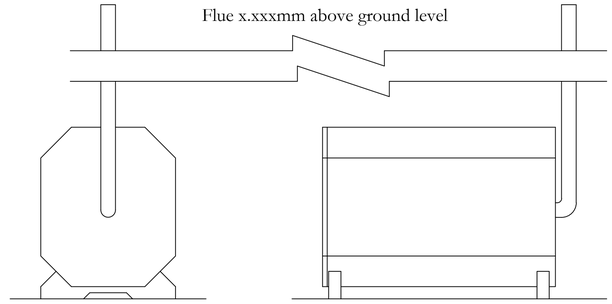

Glenfarrow 295kW Biomass Boiler
Indicative Elevations 1.50

scales (m) 1:500 1:250 1:125 1:50 1:20 1:10 1:5 1:2

Drawings to be read in conjunction with those of consulting structural engineer. These drawings are provided for the stated purpose (status) only. Unless expressly stated, these are not for construction. Do not scale from these drawings. If in doubt, contact this office. The drawing may be suitable for construction purposes but it may be necessary to augment &/or amend this information for this purpose and it is the duty of the employer to appoint a consultant to carry out that duty. No liability will be accepted by Kevin O'Brien Architects Ltd (KOBA) for any omission on this drawing should the drawing be used for a purpose other than that for which it was prepared. Dimensions to be checked on site. Figured dimensions are to be taken in preference to scaled. Discrepancies are to be reported to KOBA Ltd. Unless expressly stated to be written by KOBA, either on this drawing or otherwise, drawings are subject to signature permission and/or documentation under CDM2015 regulations legislation and with particular respect to design-stage health & safety information to be provided to the principal designer. Unless expressly stated to be written by KOBA, either on this drawing or otherwise, drawings are subject to signature permission and/or documentation under the Building (Scotland) Regulations 2004 (as amended) and with particular respect to design-stage information to be provided to the building control body