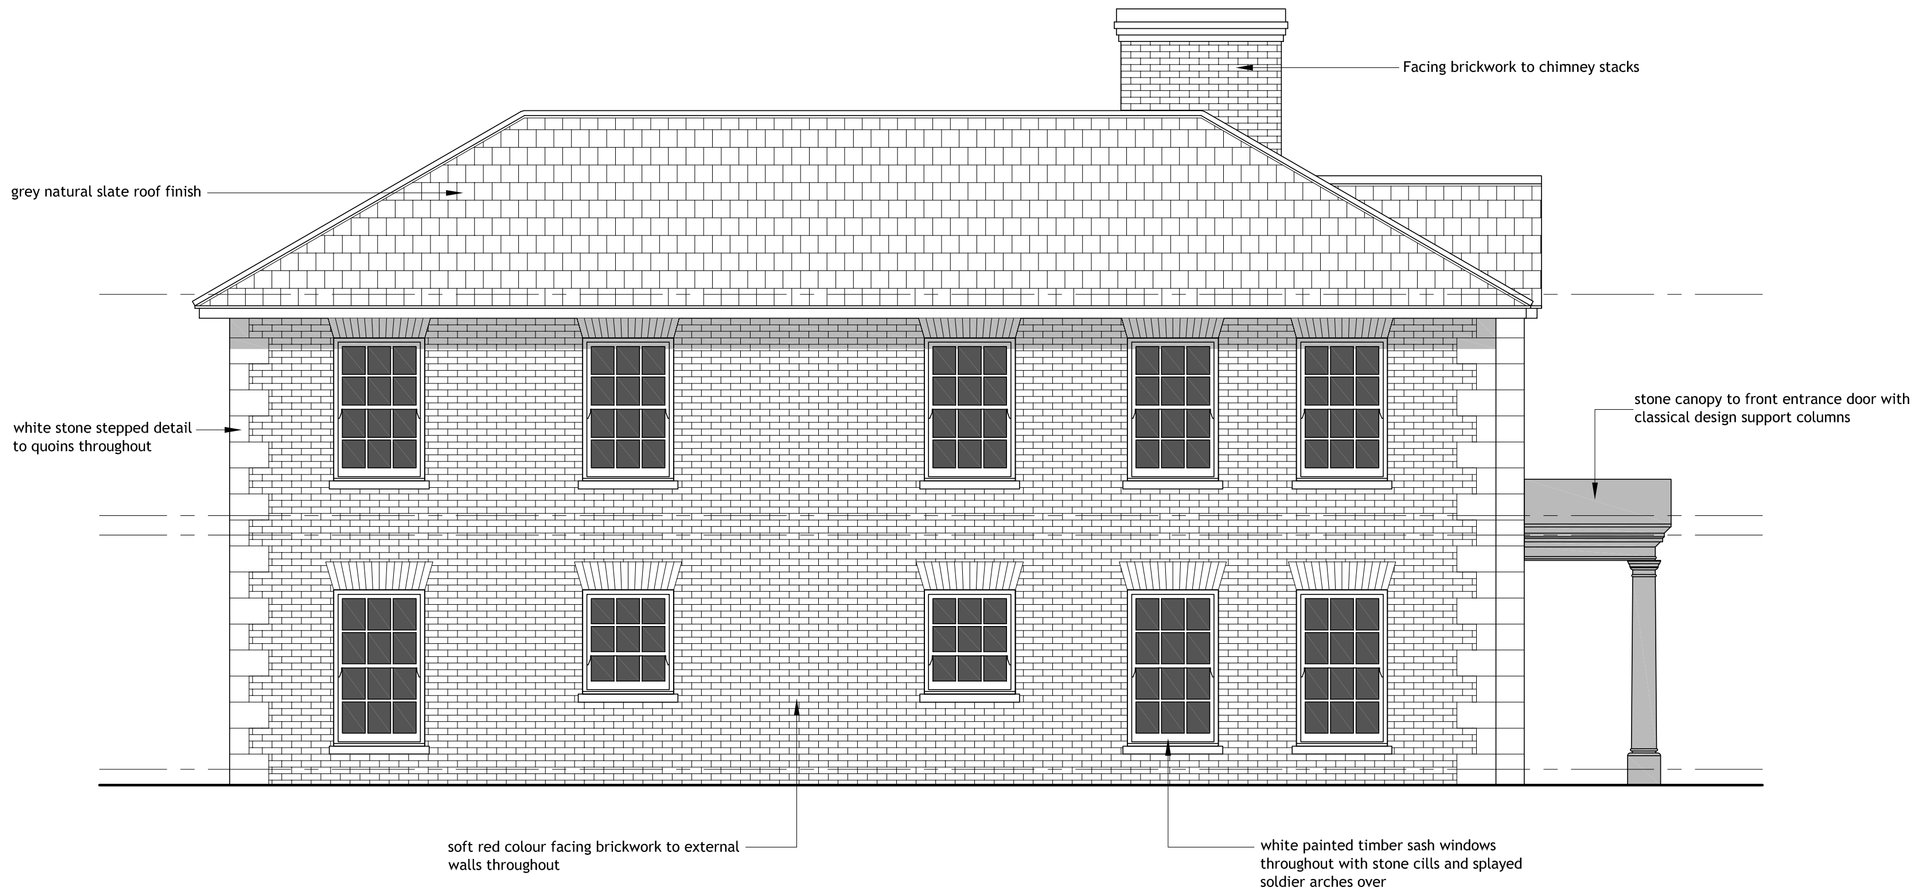

EAST ELEVATION AS PROPOSED 1:50

WEST ELEVATION AS PROPOSED 1:50

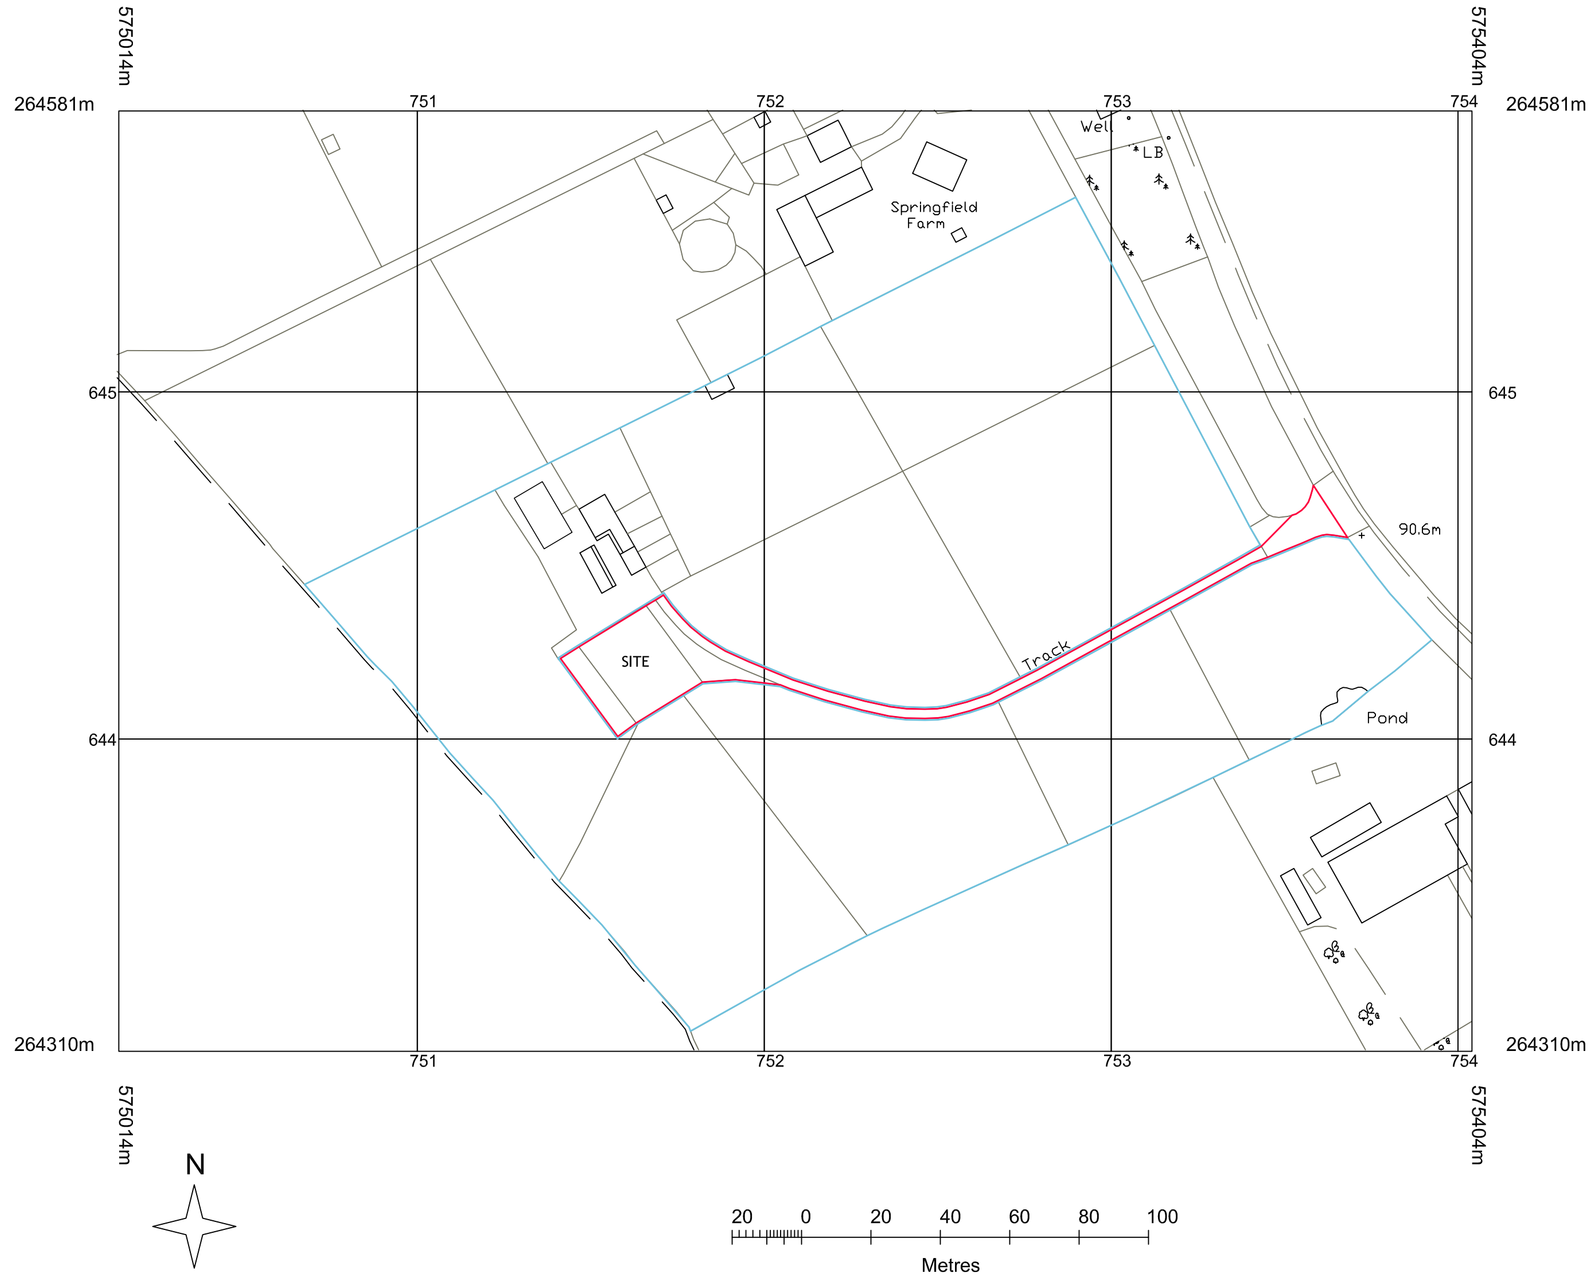

© Crown copyright and database rights 2022 OS 100035409
Reproduction in whole or in part is prohibited
without the permission of Ordnance Survey.

LOCATION PLAN 1:1250

REVISIONS			
Rev	Description	Date	By

Neil Cutforth & Associates
Architectural Consultants
1A, CENTURY PARK, LYNN ROAD, CHETTISHAM,
ELY, CAMBRIDGESHIRE, CB6 1SA
Tel: 01353 661212 Fax: 01353 661212
Email: neil@neilcutforth.co.uk
Architectural Services - Local Authority Approvals - Project Management
Extensions - Loft Conversions - Flat Conversions - Housing Developments

Project
NEW HOUSE - PATHFINDER STABLES
COLETHORPE LANE BARROW

Client
MR AND MRS A MAHONY

Drawing Title
EAST AND WEST ELEVATIONS AS
PROPOSED

Drawing Status
PLANNING

Paper Size	Date	OCT '22	Drg No	Rev
A1	Scale	As Shown	960/22/03A	
	Drawn	NMC		