All dimensions must be checked on site and not scaled from these drawings. ©

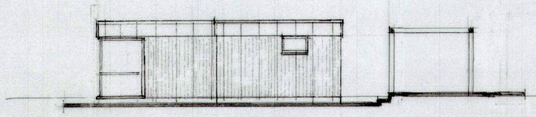

return

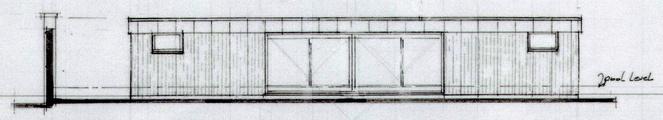

front

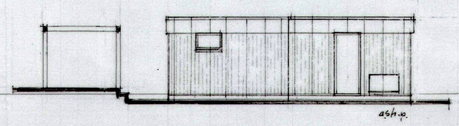

side

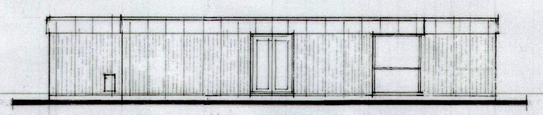

rear

materials
walls vertical larch cladding with sheet zinc basics
roof green roof ie Sedum
window black powder coated aluminium frames

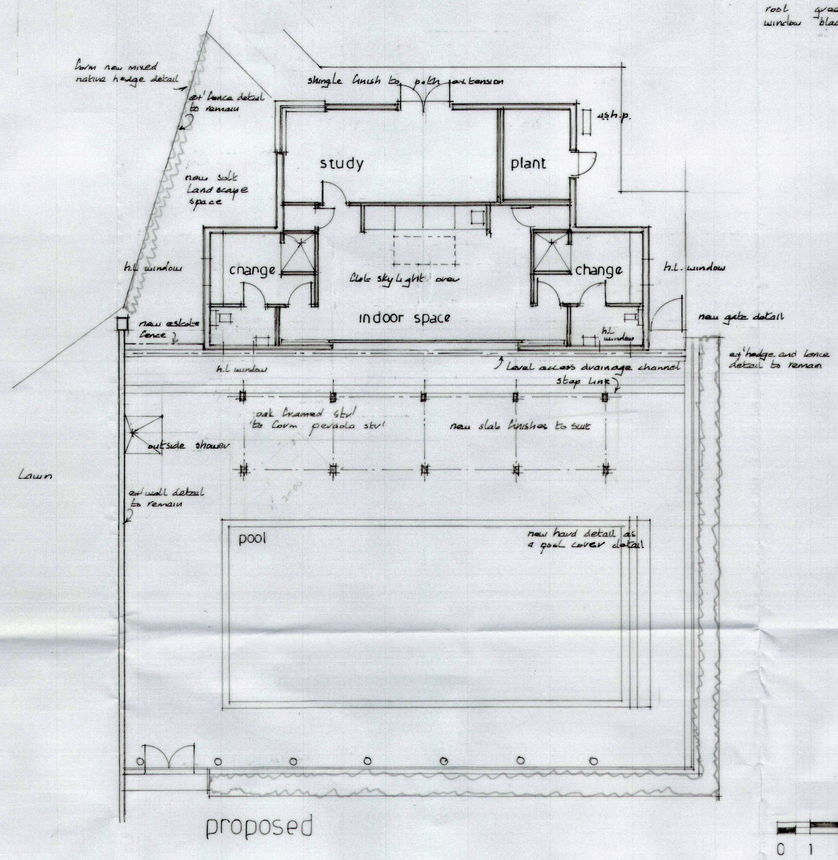

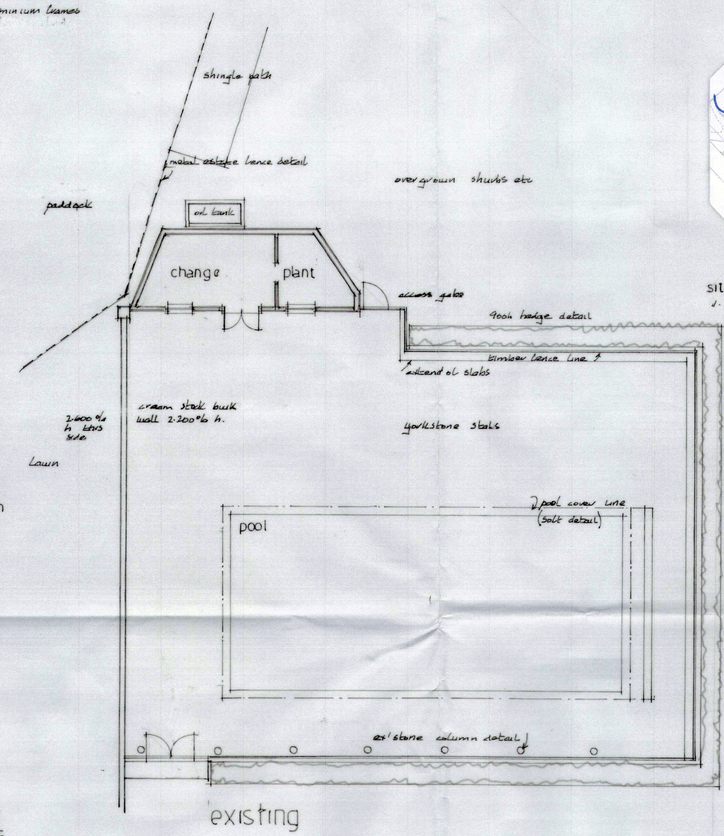

site location plan
1:2500

North

0 1 2 3 4 5 6

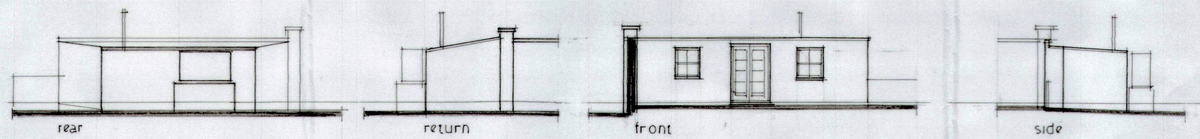

materials walls sand faced Cotswold Light grey
roof 3 layer felt
window white painted s/w

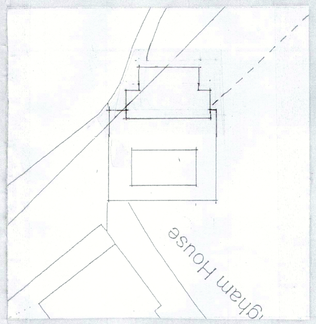

proposed block plan 1:500

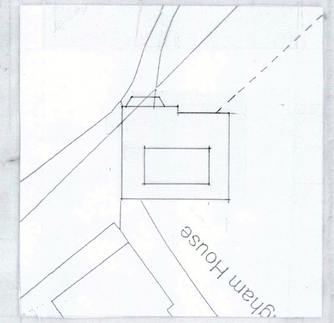

existing block plan 1:500

Rev	Item	Date
B	adjustment to suit the client	8th Nov
A	adjustment to suit N.N.D.C.	22nd July

Project
PROPOSED REPLACEMENT
POOL PAVILION
at
BRININGHAM HOUSE
BRININGHAM
for
Mr & Mrs H CROSSLEY

Date may 2022	Job No. 848
Scale 1:2500 1:500 @ 1:100	Drg. No. 10 B

MICHAEL P COE
ARCHITECTURAL SERVICES
ACANTHUS HOUSE. MITRE TAVERN YARD
NORTH WALSHAM. NORFOLK NR28 0BN
Tel 01692 402217 Fax 01692 407406

REMBRAND LTD 328614

NORTH NORFOLK D.C.
18 NOV 2022
POSTAL SERVICES