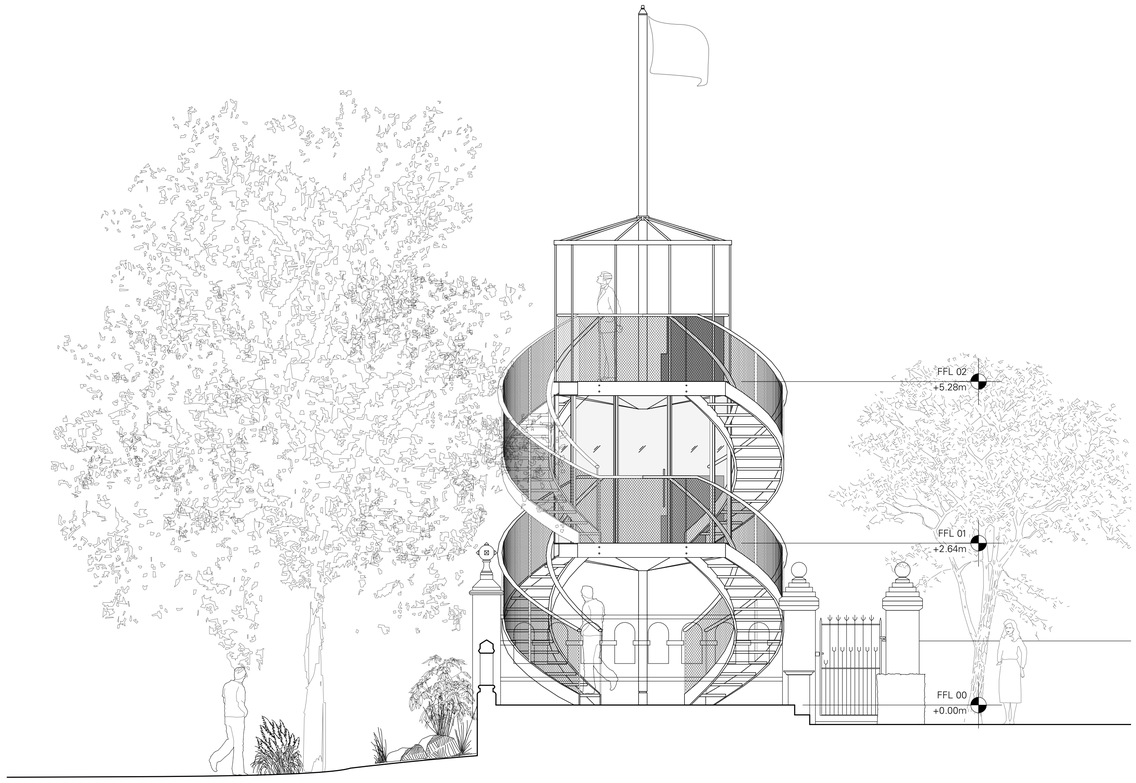

1 PROPOSED SITE CROSS SECTION
1:50

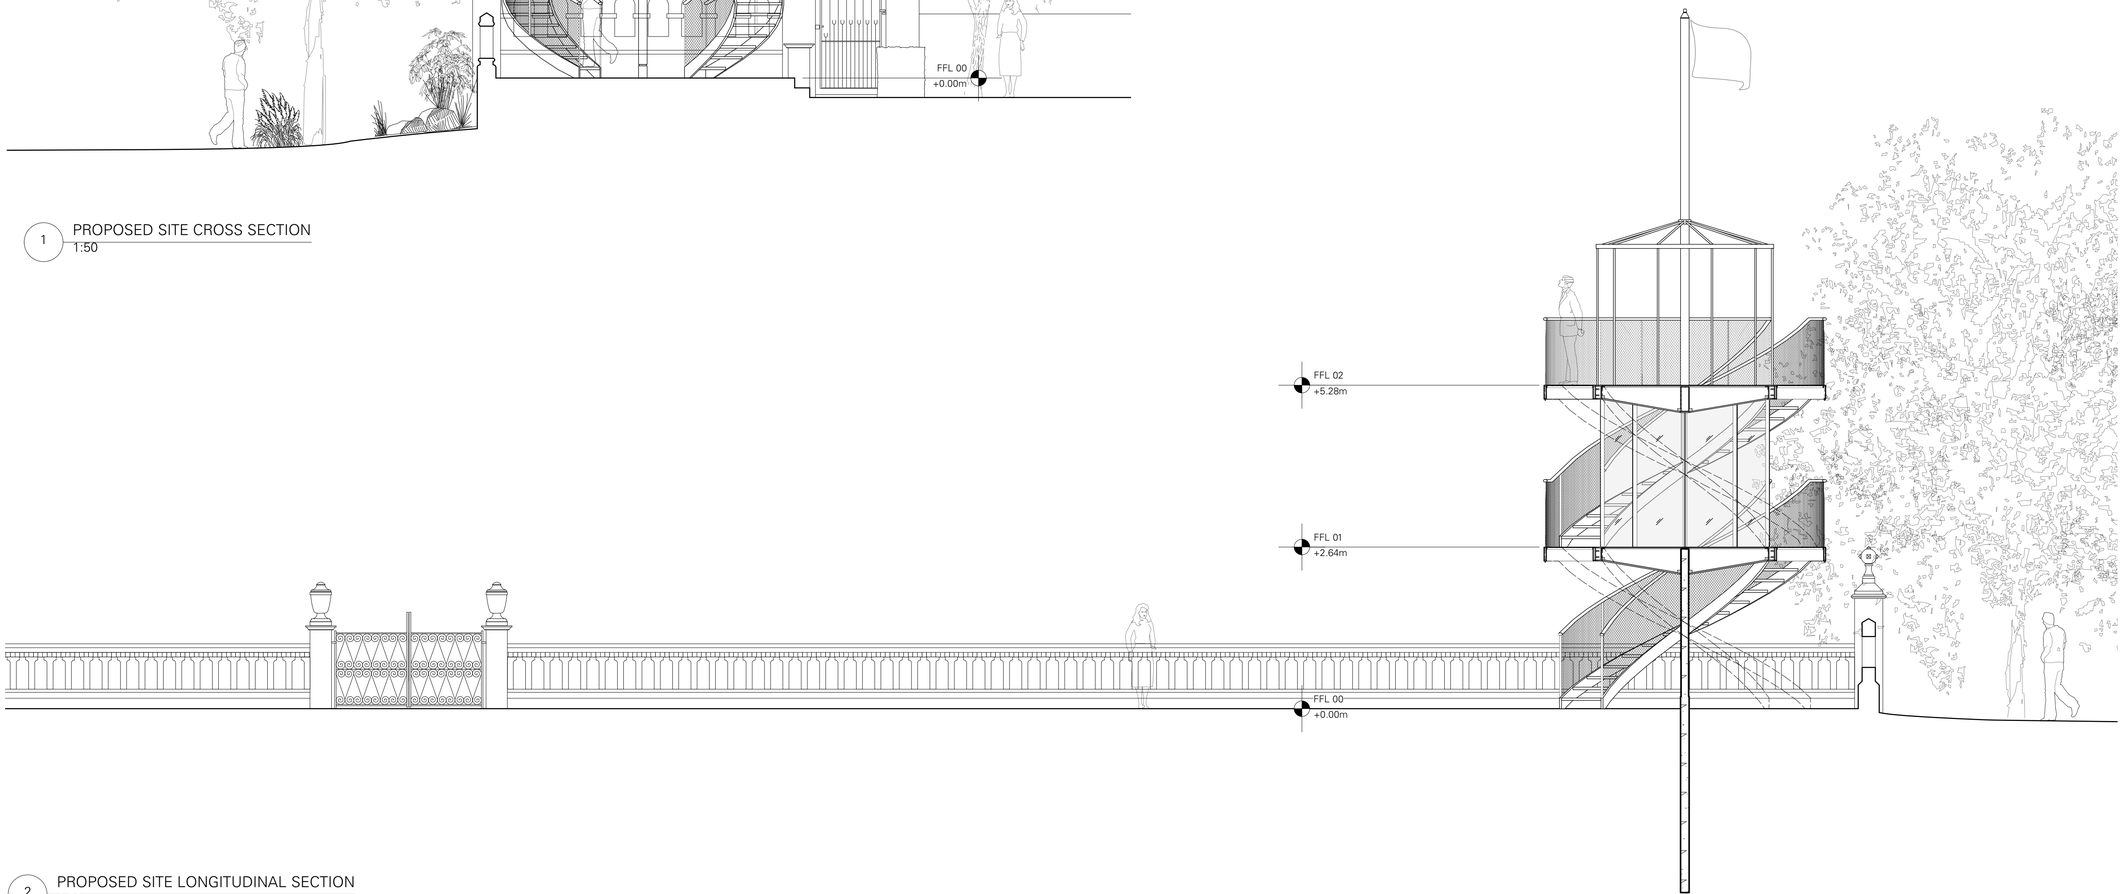

2 PROPOSED SITE LONGITUDINAL SECTION
1:50

SCALE 1:50 @ A1
0 1 2 3 4 5 10m

© Do not scale working dimensions from this drawing. Read drawings in conjunction with all relevant consultant drawings and specifications. In case of incongruencies between information - consult the architect for final decision. Deviations from these drawings shall not be made without first consulting the architect.

NOTES

HC	DRAWING TITLE & SCALE AMENDED	01/11/2022	P1
HC	PLANNING APPLICATION	10/10/2022	P0
CHECK	REVISION NOTES	DATE	REV

NEW GARDEN PAVILION
DODDINGTON PLACE
SITTINGBOURNE
KENT ME9 0BB

PROPOSED SITE SECTIONS

PLANNING
DRAWING STATUS

378	1:50@A1	440	P1
JOB NO.	SCALE (AS SHOWN)	DRAWING NO.	REV

TCA
Thomas Croft Architects
Studio 117
Great Western Studios
65 Alfred Road
London, W2 5EU
United Kingdom

+44 (0)20 8962 0066
email@thomascroft.com
www.thomascroft.com#