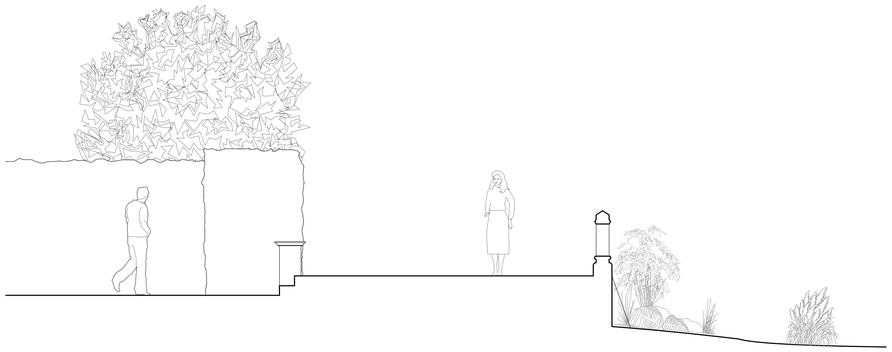

1 EXISTING GARDEN SECTION AA
1:50

2 EXISTING GARDEN SECTION CC
1:50

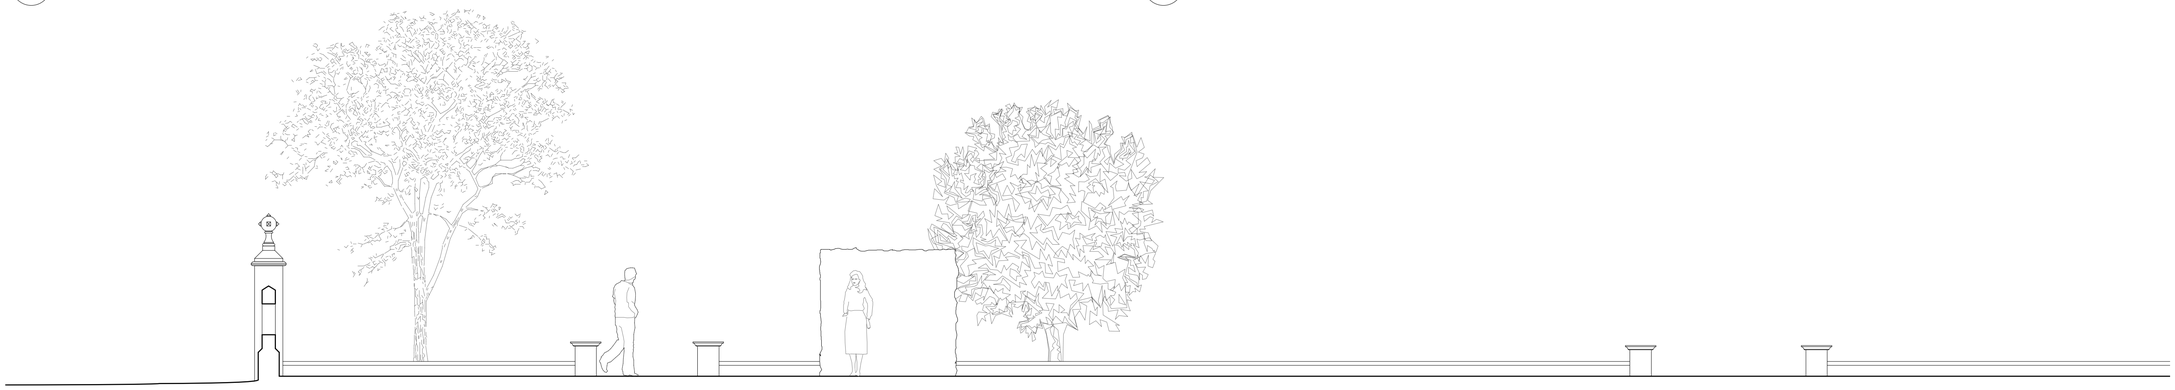

3 EXISITNG GARDEN SECTION BB
1:50

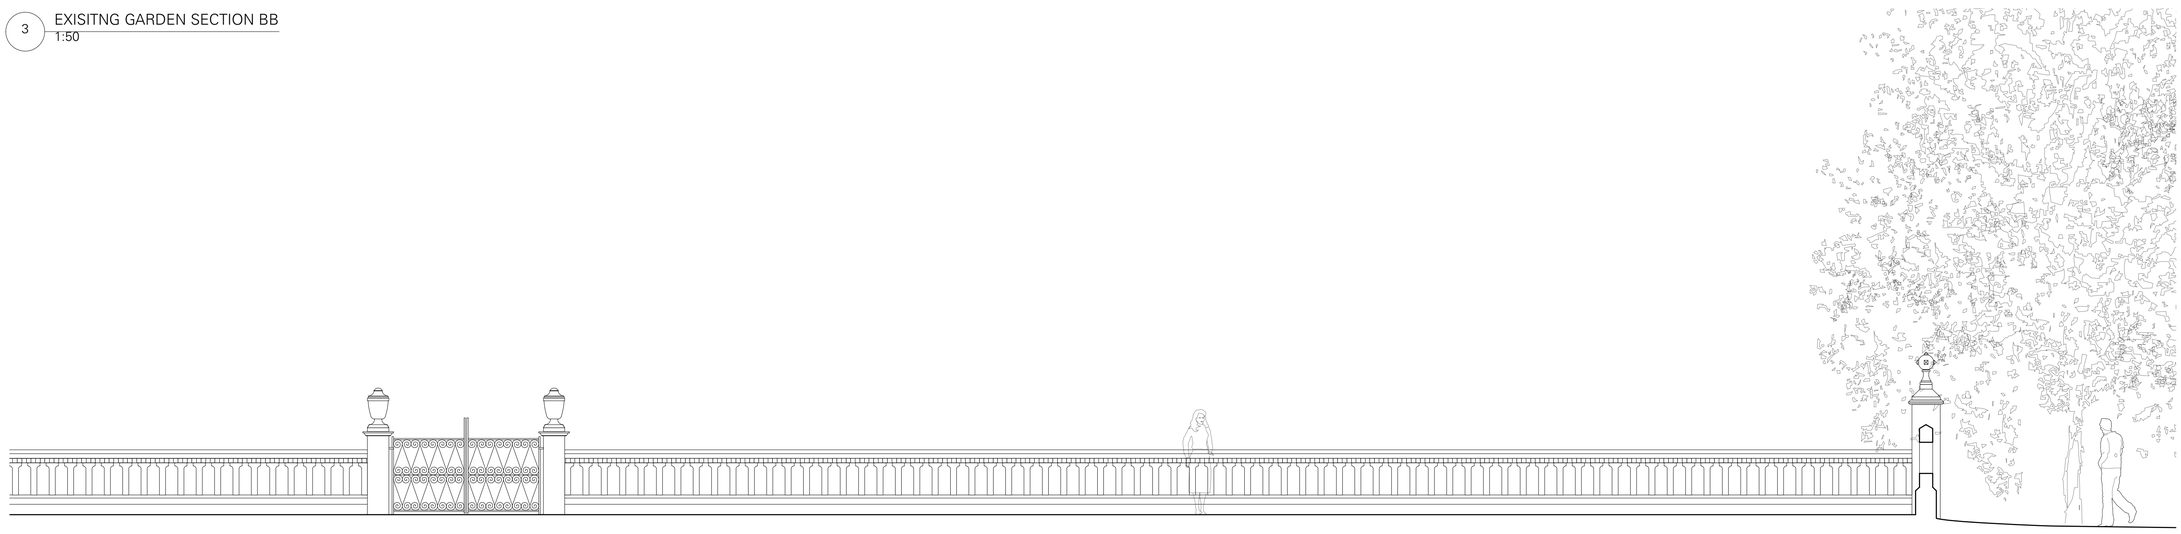

4 EXISTING GARDEN SECTION DD
1:50

SCALE 1:50 @ A1
0 1 2 3 4 5

© Do not scale working dimensions from this drawing. Read drawings in conjunction with all relevant consultant drawings and specifications. In case of incongruencies between information - consult the architect for final decision. Deviations from these drawings shall not be made without first consulting the architect.

NOTES

CHECK	REVISION NOTES	DATE	REV.
HC	PLANNING APPLICATION	10/10/2022	P0

NEW GARDEN PAVILION
DODDINGTON PLACE
SITTINGBOURNE
KENT ME9 0BB

EXISTING GARDEN SECTIONS

PLANNING
DRAWING STATUS

JOB NO.	SCALE (AS SHOWN)	DRAWING NO.	REV
378	1:50@A1	003	P0

TC A
Thomas Croft Architects
Studio 117
Great Western Studios
65 Alfred Road
London, W2 5EU
United Kingdom

+44 (0)20 8962 0066
email@thomascroft.com
www.thomascroft.com#