A1

0 1 2 3 4 5m 1:50

0 1 2 3 4 5 6 7 8 9 10m 1:100

Notes

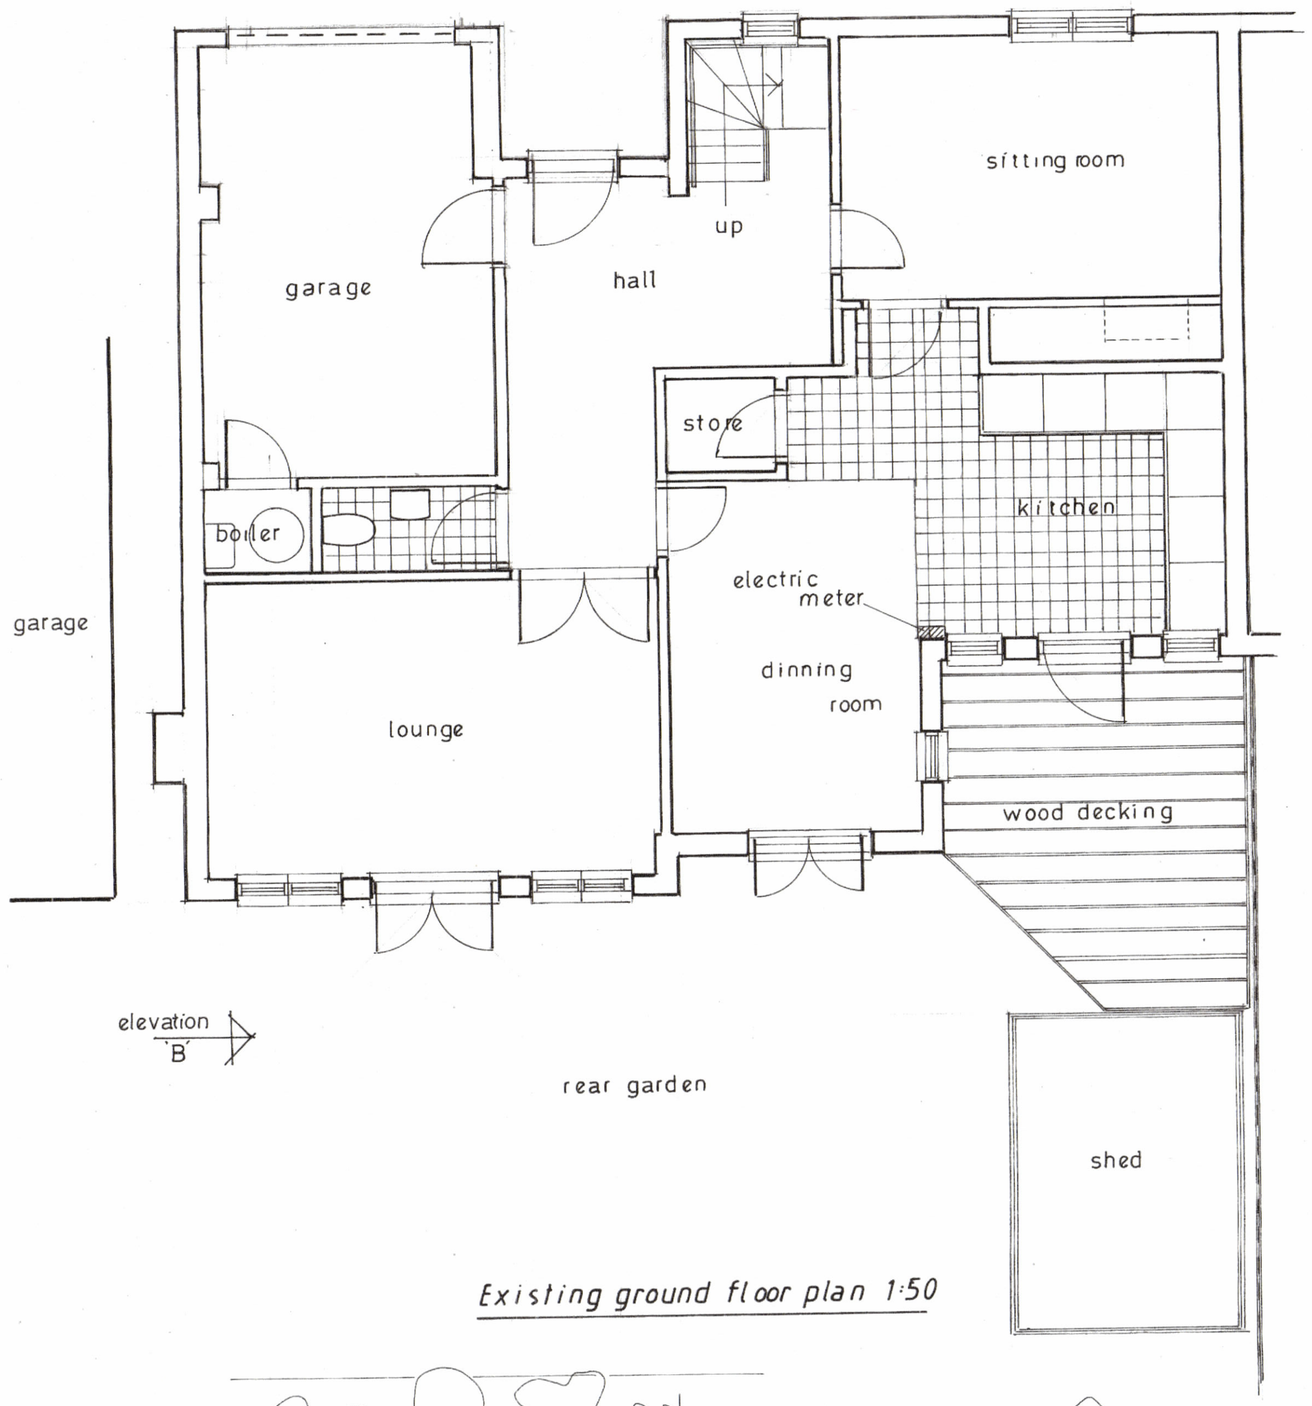

Existing ground floor plan 1:50

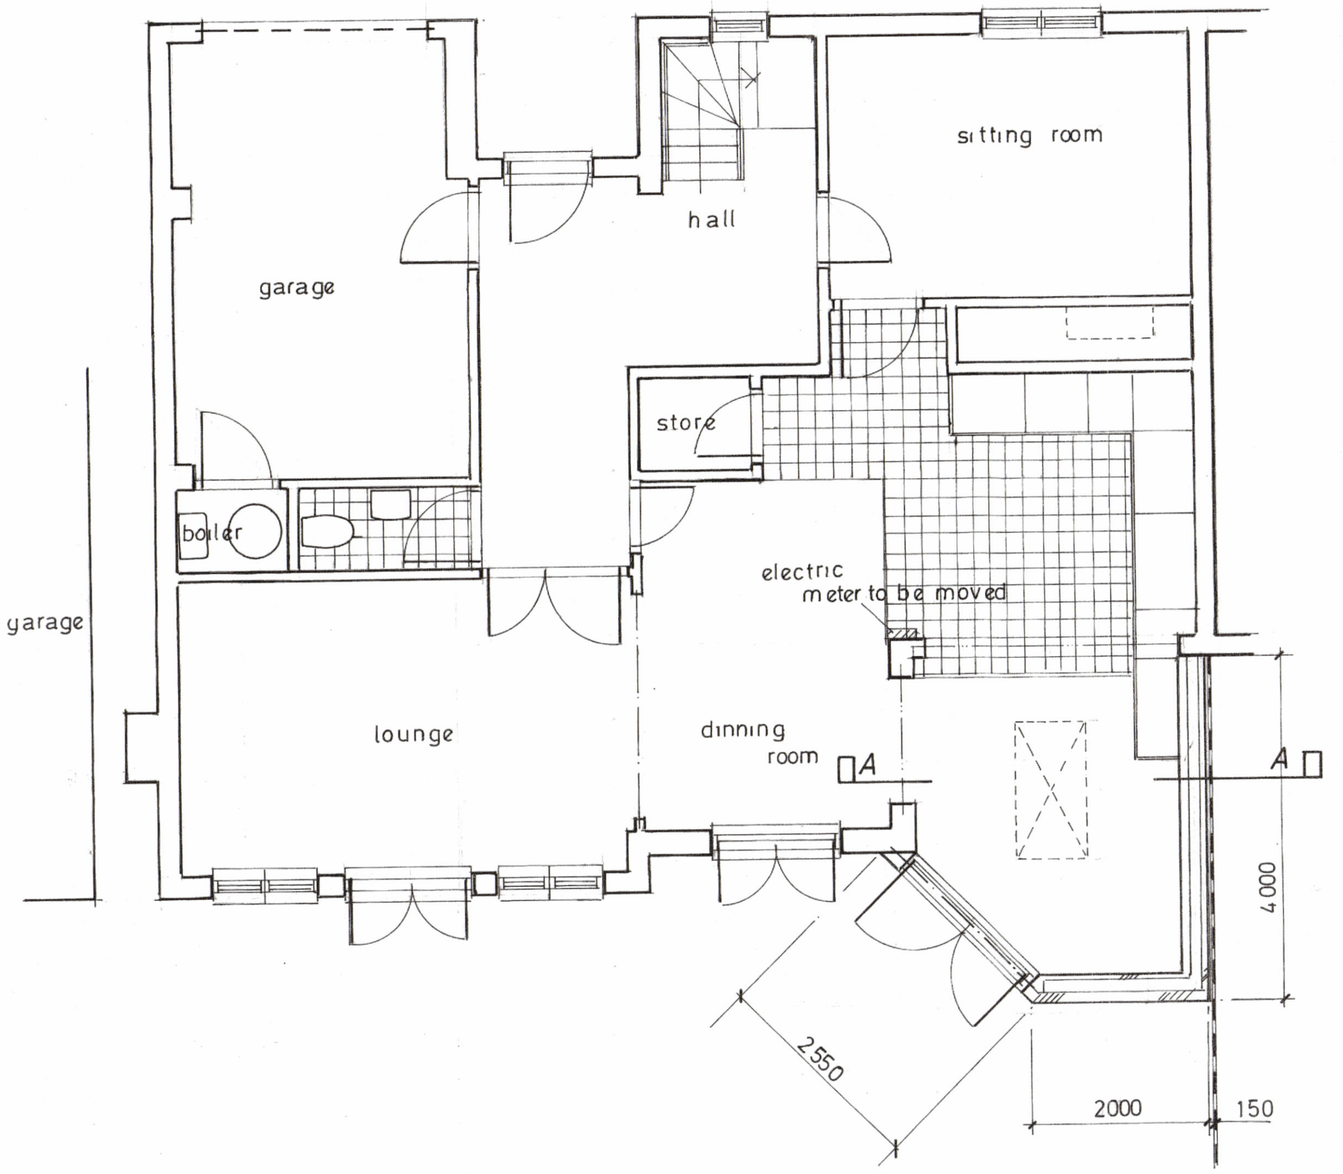

Proposed ground floor plan 1:50

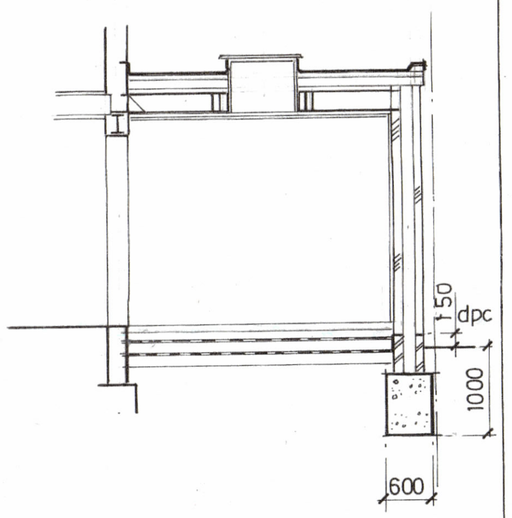

Section A-A 1:50

Existing rear elevation 1:100

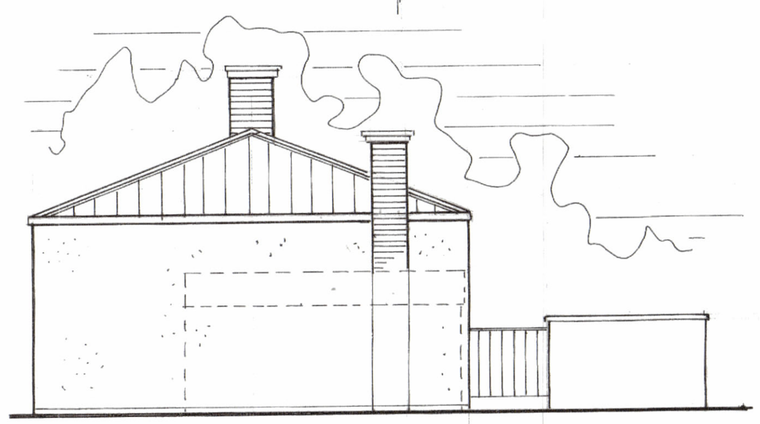

Existing side elevation 'B' 1:100

Proposed rear elevation 1:100

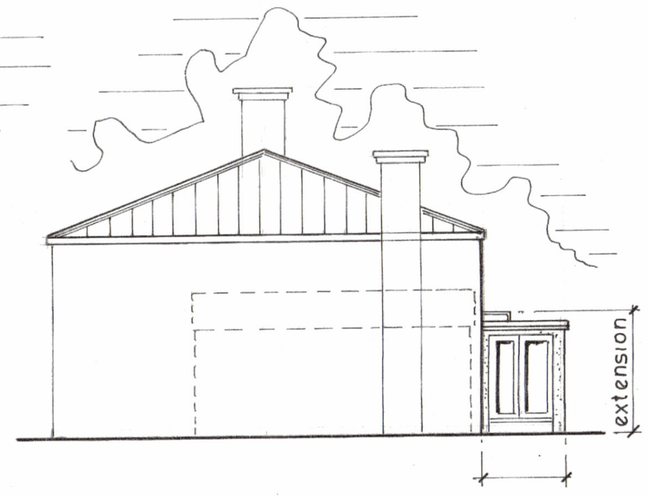

Proposed side elevation 1:100 'B'

Ref	Detail	Date

Location
5 Brookside
Chipping
Buntingford SG9 0PH

Scale	Date
As shown	Aug 2022
Drg N°	Amendment
DB/MS/100	