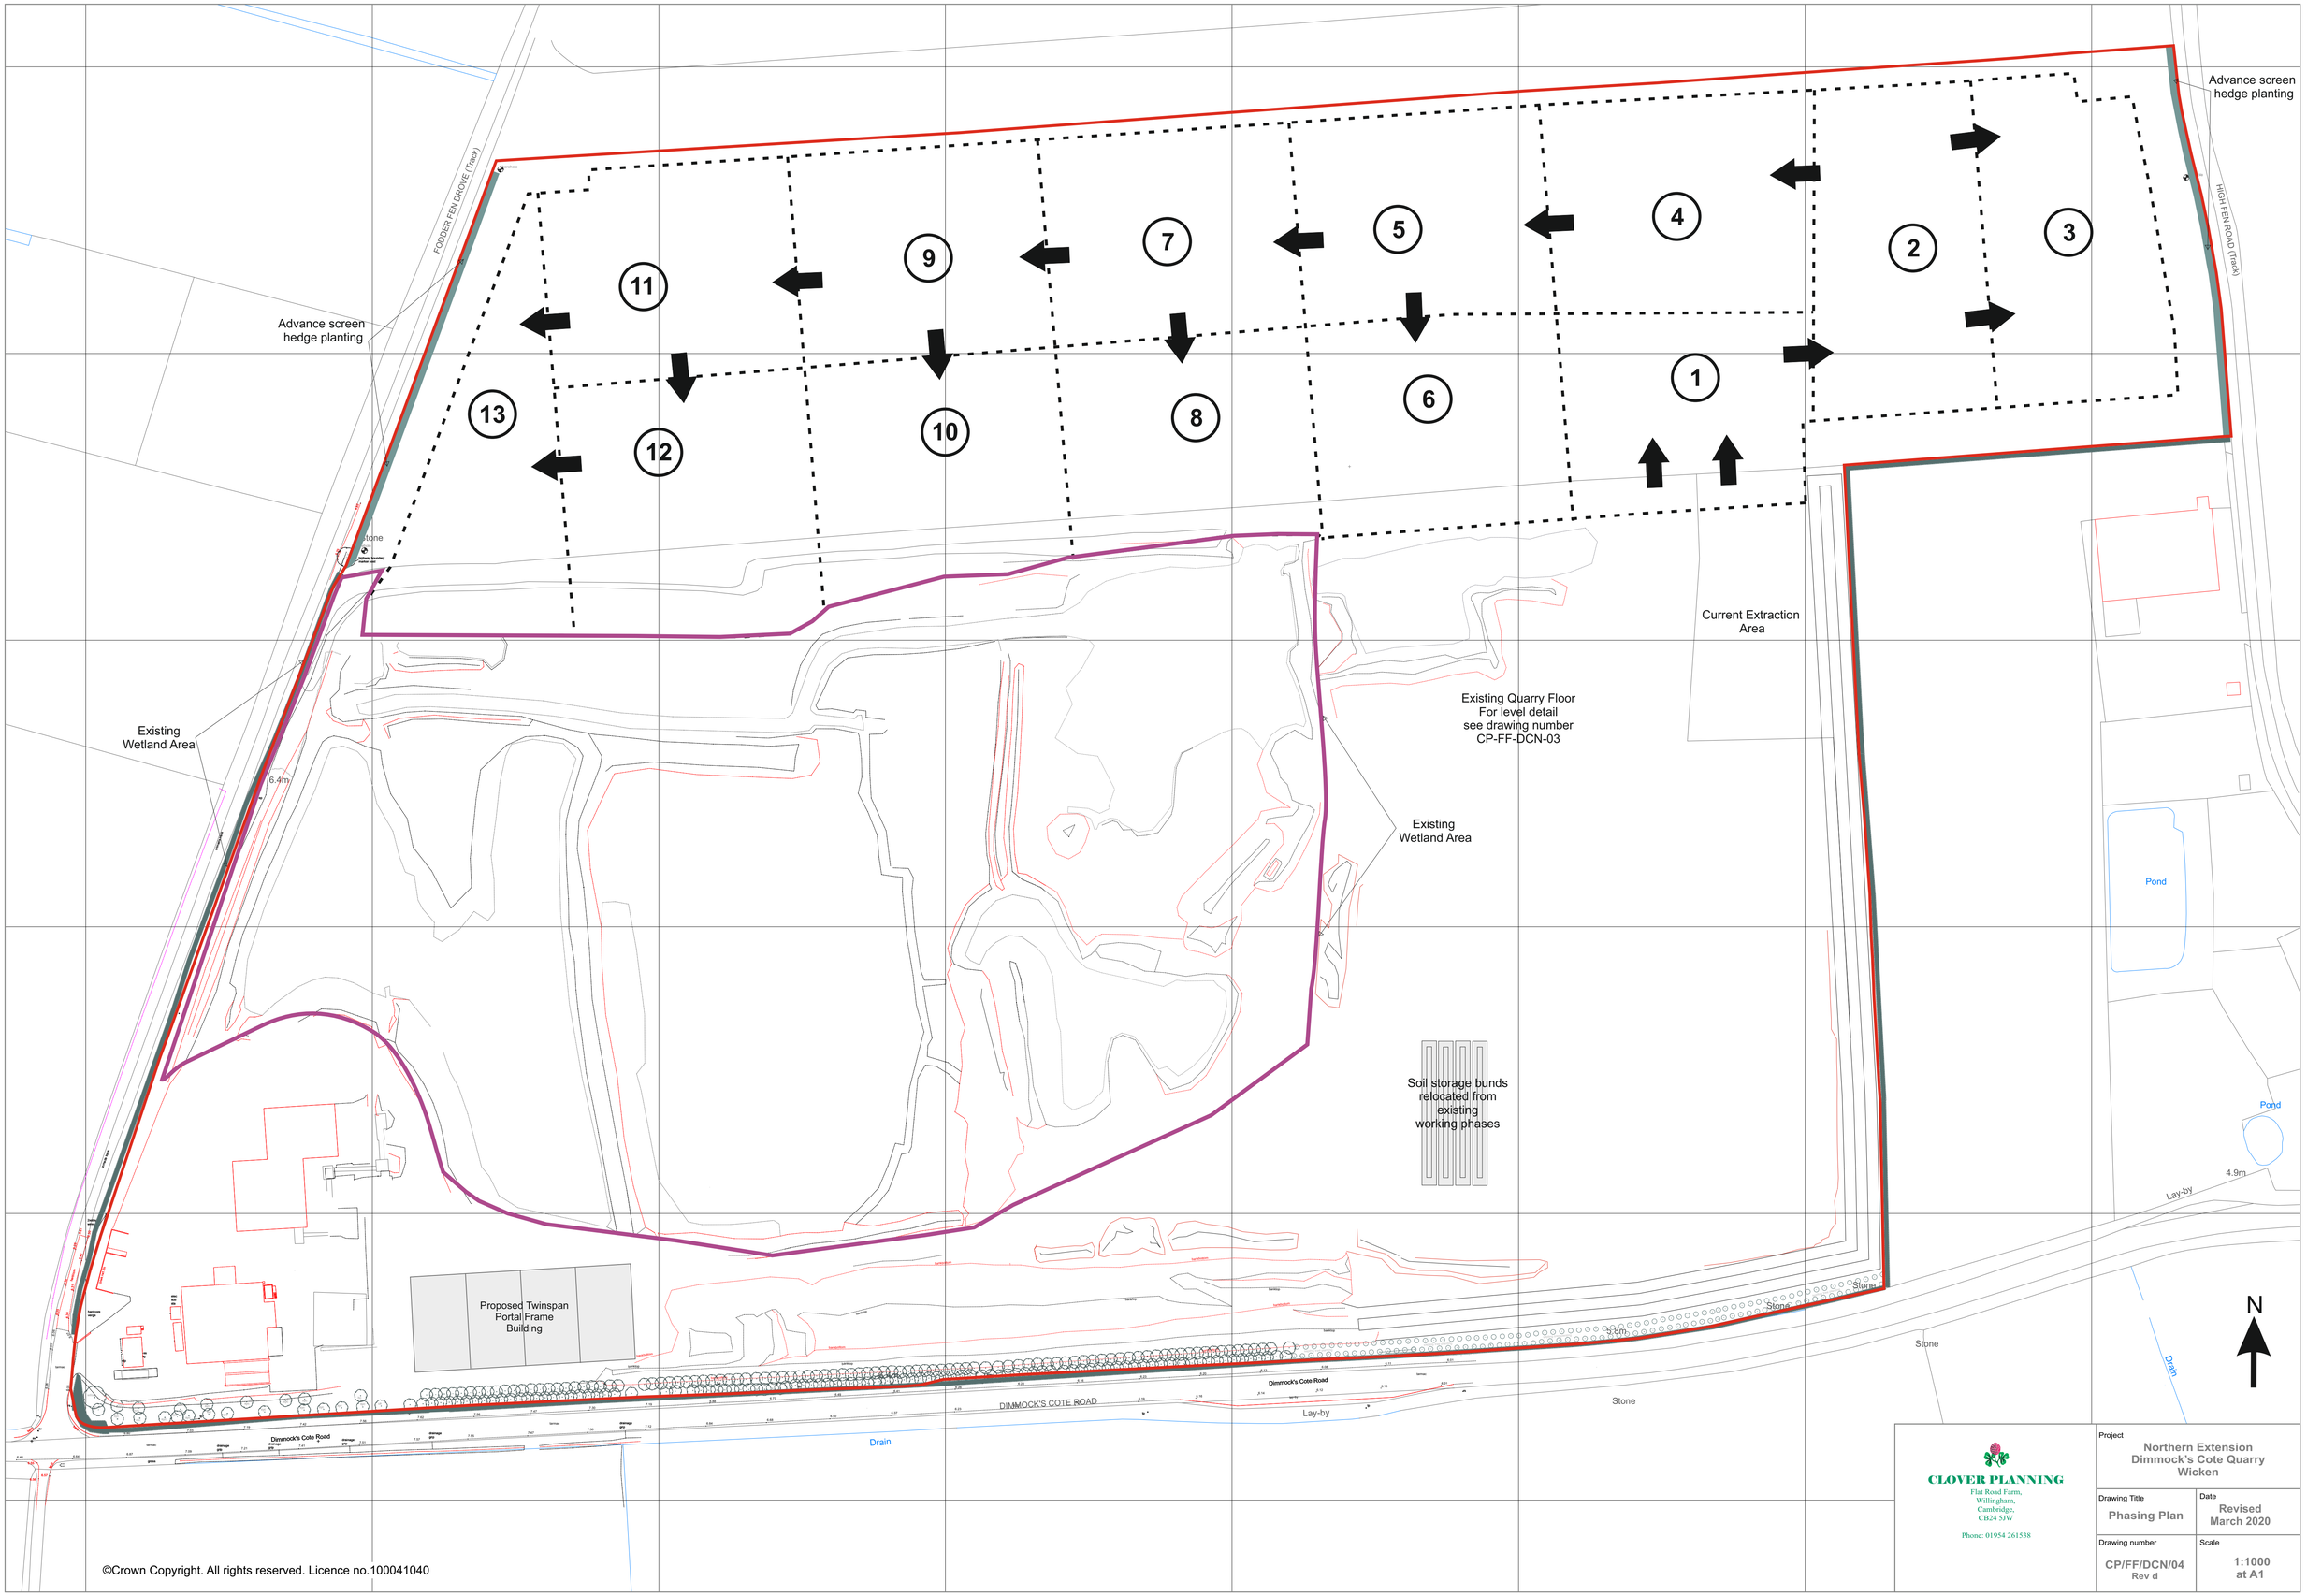

©Crown Copyright. All rights reserved. Licence no.100041040

CLOVER PLANNING
Flat Road Farm,
Willingham,
Cambridge,
CB24 5JW
Phone: 01954 261538

Project Northern Extension Dimmock's Cote Quarry Wicken	
Drawing Title Phasing Plan	Date Revised March 2020
Drawing number CP/FF/DCN/04 Rev d	Scale 1:1000 at A1