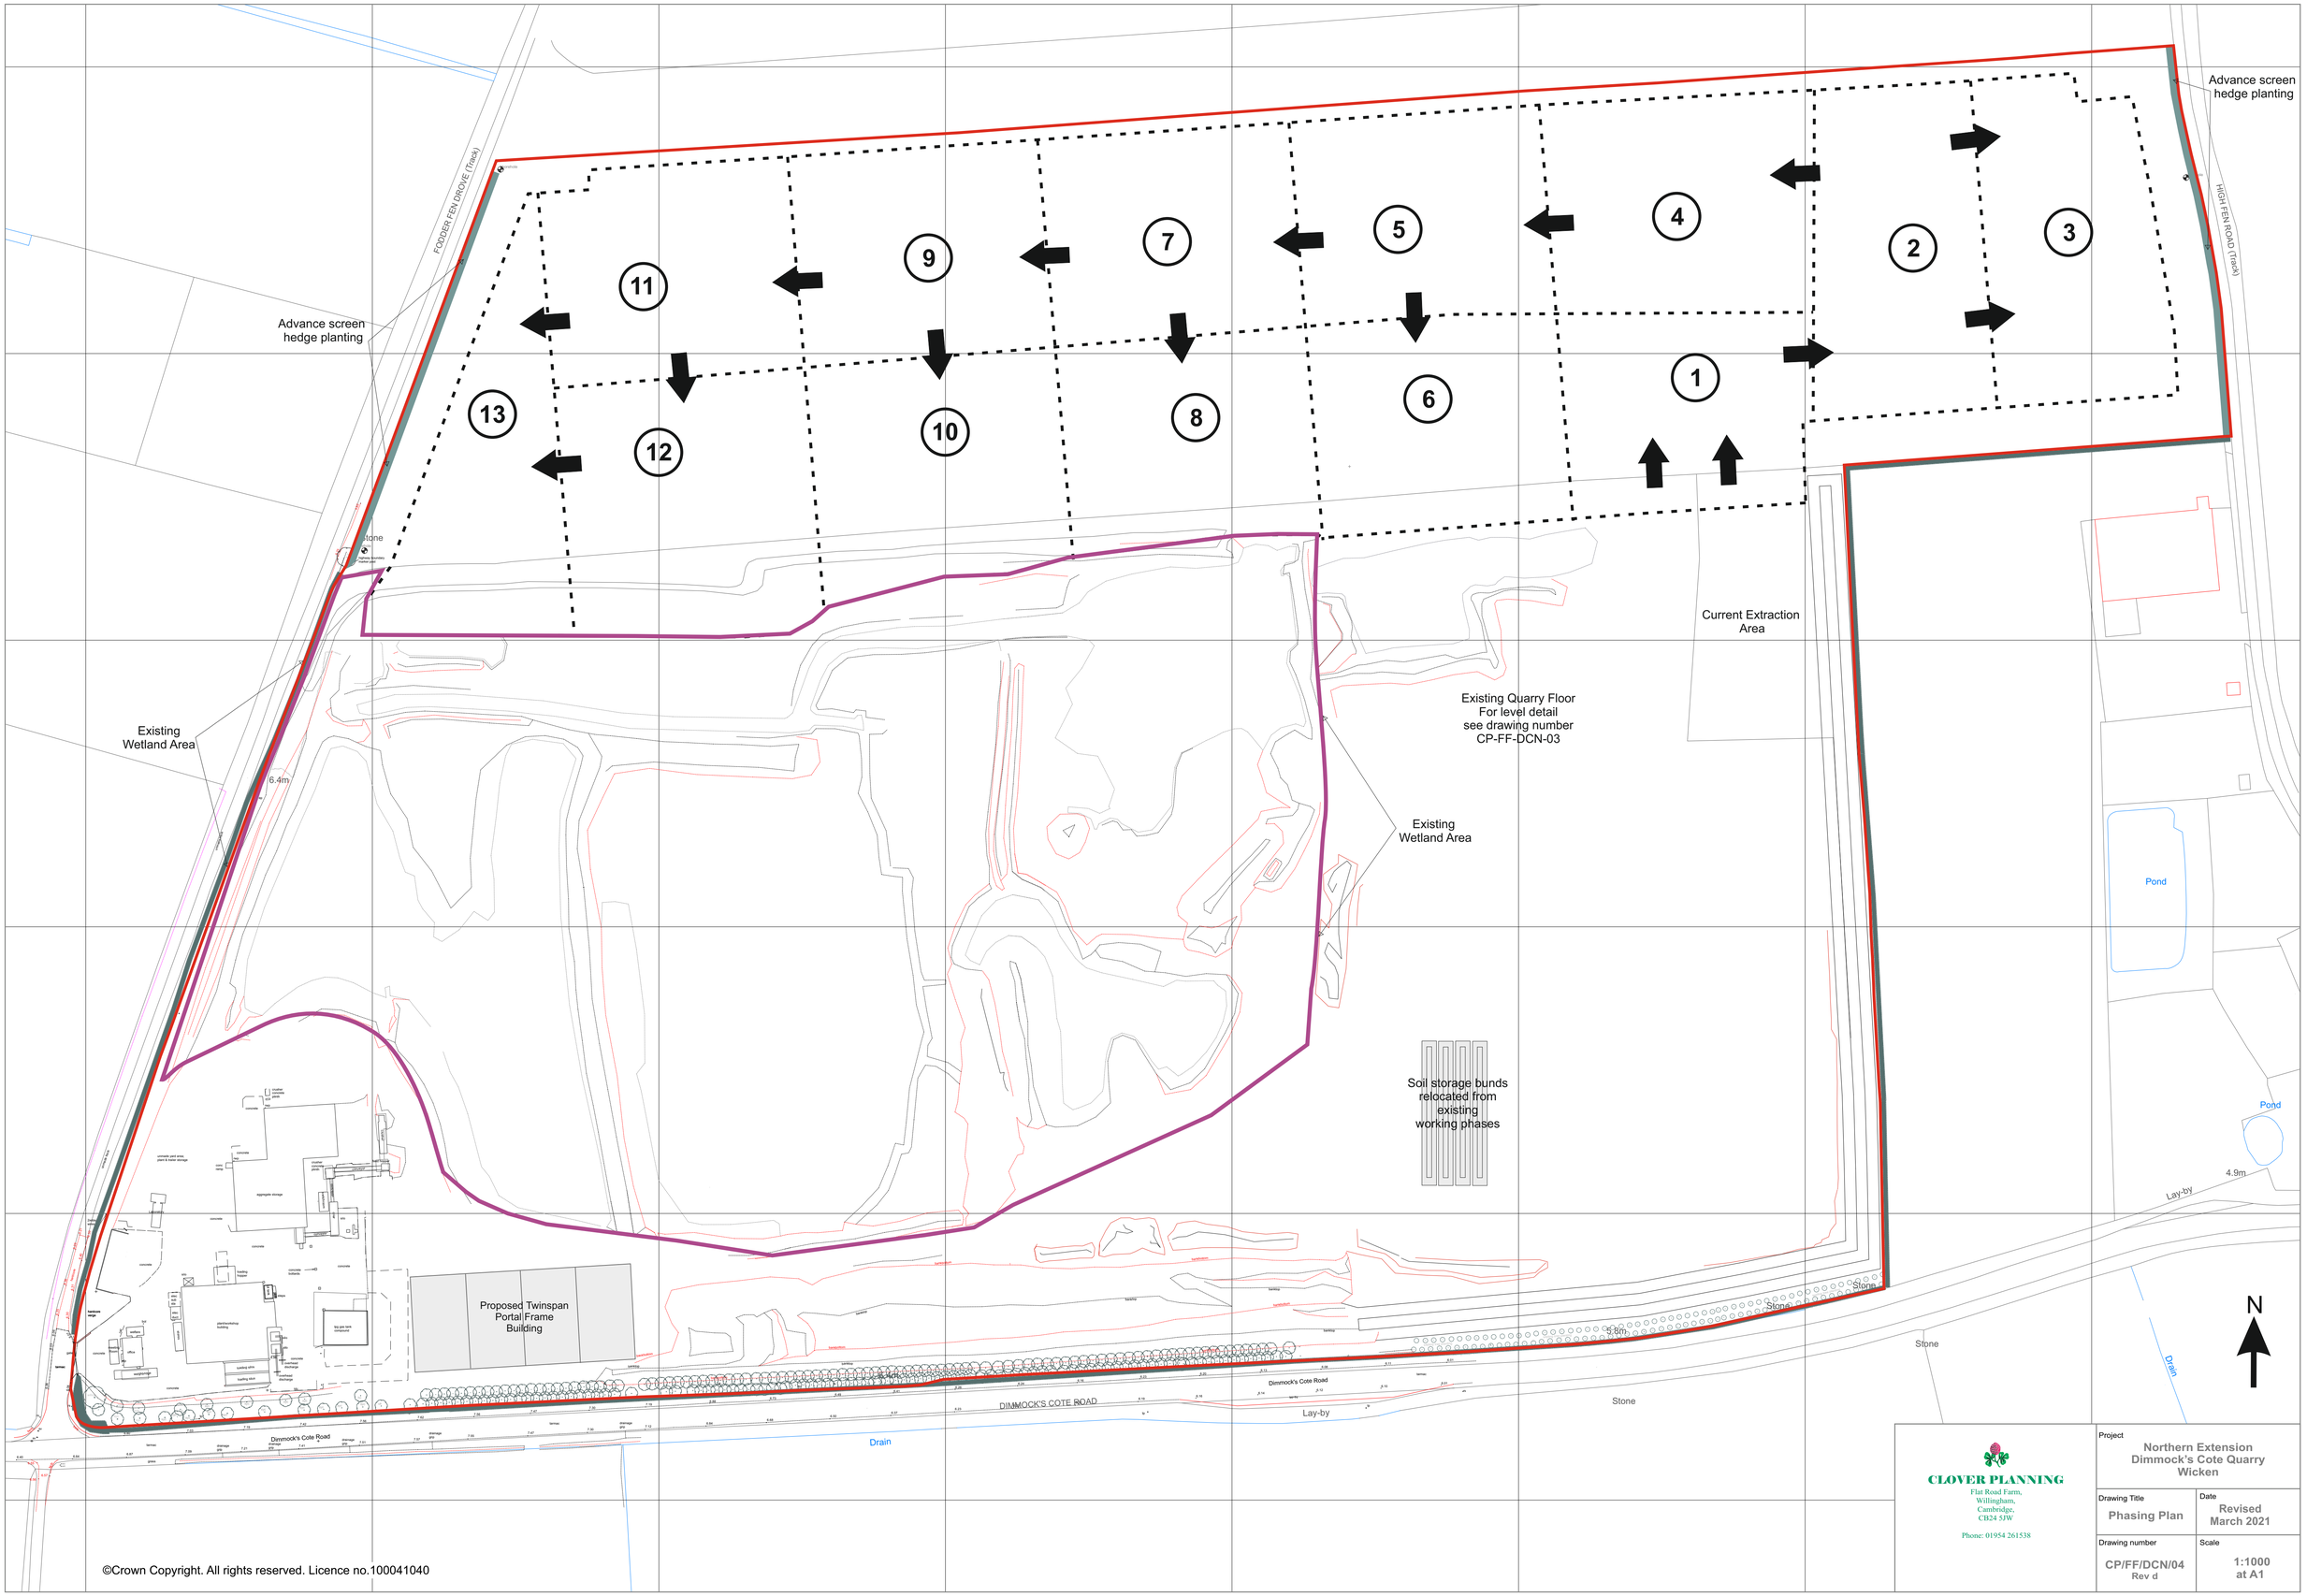

CLOVER PLANNING
Flat Road Farm,
Willingham,
Cambridge,
CB24 5JW
Phone: 01954 261538

Project	Northern Extension Dimmock's Cote Quarry Wicken
Drawing Title: Phasing Plan	Date: Revised March 2021
Drawing number: CP/FF/DCN/04 Rev d	Scale: 1:1000 at A1