EXISTING

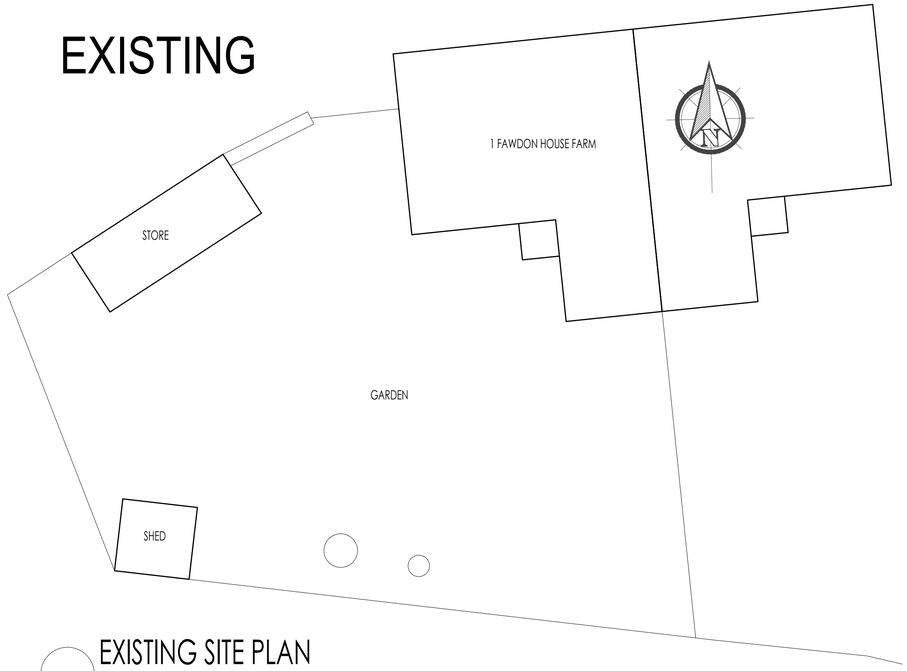

EXISTING SITE PLAN
SCALE 1:100

PROPOSED

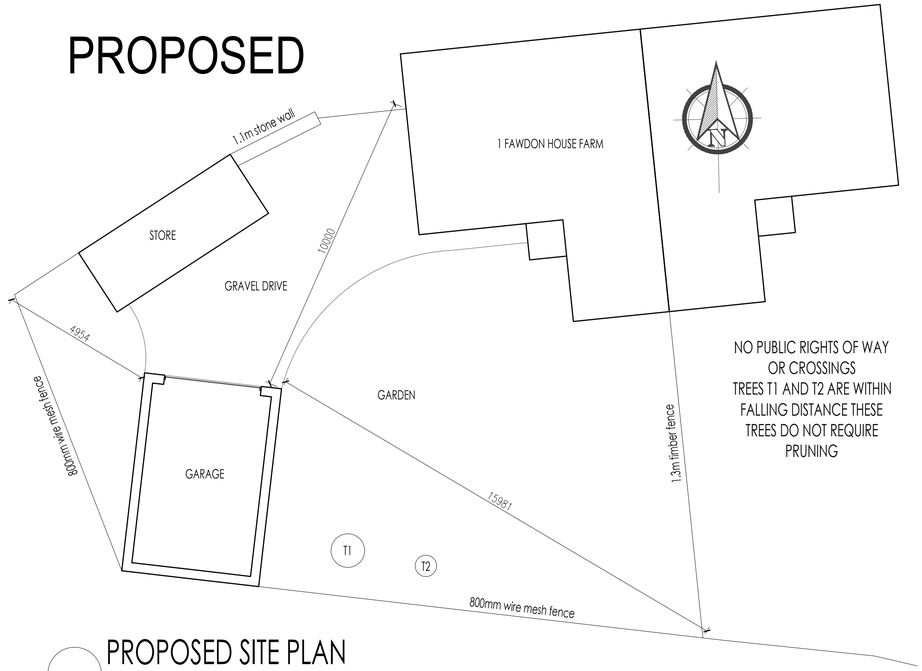

NO PUBLIC RIGHTS OF WAY
OR CROSSINGS
TREES T1 AND T2 ARE WITHIN
FALLING DISTANCE THESE
TREES DO NOT REQUIRE
PRUNING

PROPOSED SITE PLAN
SCALE 1:100

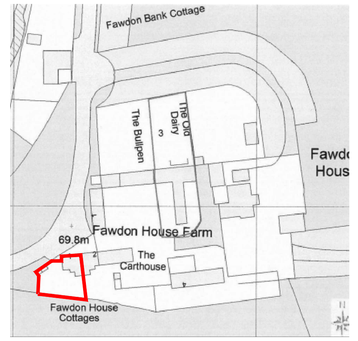

SITE LOCATION PLAN
SCALE 1:1250

0 25 50 100 200

SCALE BAR 1:1250

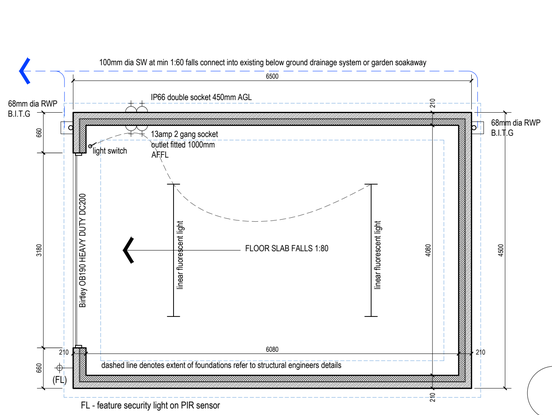

GROUND FLOOR PLAN
SCALE 1:50

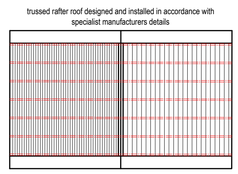

ROOF PLAN
SCALE 1:100

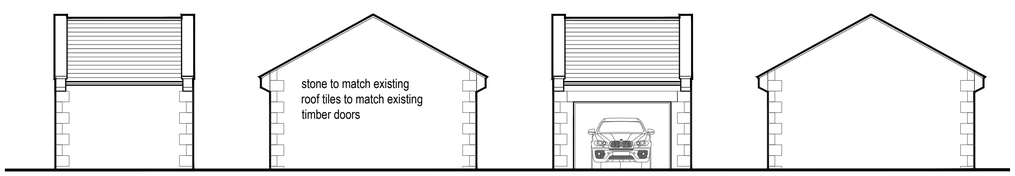

NORTH ELEVATION
SCALE 1:100

WEST ELEVATION
SCALE 1:100

NORTH ELEVATION
SCALE 1:100

EAST ELEVATION
SCALE 1:100

0 5 10 15 20

SCALE BAR 1:100

SHED PLANS AND ELEVATIONS

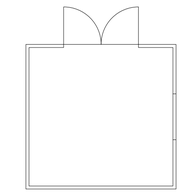

GF PLAN
SCALE 1:50

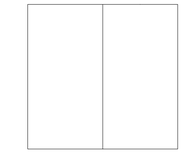

ROOF PLAN
SCALE 1:50

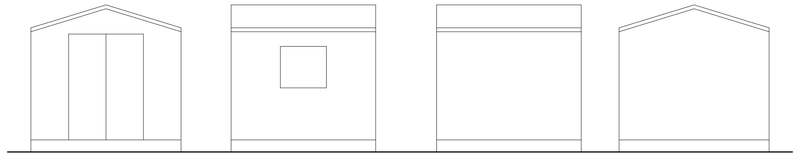

N. ELEVATION
SCALE 1:50

E. ELEVATION
SCALE 1:50

W. ELEVATION
SCALE 1:50

W. ELEVATION
SCALE 1:50

0 1 2 3 4 5 10

SCALE BAR 1:50

GENERAL NOTES:
1. THIS DRAWING IS FOR SOLE PURPOSE OF APPROVAL UNDER THE CURRENT TOWN AND COUNTRY PLANNING ACT. ALL CONSTRUCTION DETAILS, VERIFICATION OF DIMENSIONS, MATERIAL SIZING AND DISCUSSIONS/CORRESPONDENCE WITH STATUTORY AUTHORITIES IS SOLE AND TOTAL RESPONSIBILITY OF BUILDER/MAIN CONTRACTOR.
2. ATTENTION IS DRAWN TO CLIENTS RESPONSIBILITIES UNDER THE PARTY WALL ACT. NO WORK TO BE UNDERTAKEN TO ADJACENT PROPERTIES WITHOUT EXPRESS WRITTEN CONSENT GIVEN BY NEIGHBOURING PROPERTY. THIS IS A CIVIL MATTER AND CLIENT SHOULD SEEK ADVICE FROM AN APPROVED PARTY WALL SURVEYOR ON THE APPLICATION OF THE "ACT" RELATIVE TO THIS PROJECT, THE BEARING THE "ACT" MAY HAVE ON THIS PROJECT AND THE PROCEDURE FOR SERVING NOTICE (IF APPLICABLE).
3. BUILDER/MAIN CONTRACTOR TO OBTAIN ALL NECESSARY CERTIFICATION FROM LOCAL AUTHORITY FOR POSITIONING AND SITING OF SKIPS AND TO PROVIDE SUFFICIENT SKIPS TO CART AWAY ALL DEBRIS. ALSO ANY PROVISION OF SCAFFOLDING/GANTRYS, etc TO BE APPROVED AND LICENSED BY LOCAL HIGHWAYS AUTHORITY.
4. NO WORKS TO COMMENCE WITHOUT FULL APPROVAL UNDER THE CURRENT BUILDING REGULATIONS AND TOWN AND COUNTRY PLANNING ACT.
ALL WORKS AND MATERIALS TO COMPLY WITH CURRENT B.REGS, BS's, CP's, AND/OR EQUIVALENT EUROPEAN STANDARDS.
5. MAINTAIN REFUSE DISPOSAL.
6. ALL WORKS TO BE EXECUTED BY BUILDER SAFELY UNDER UNDER CURRENT LEGISLATURE, AND ADHERE TO ALL HEALTH AND SAFETY EXECUTIVE REQUIREMENTS.
7. CONTRACTOR IS RESPONSIBLE FOR ALL SAFETY PRECAUTIONS, SAFE DELIVERY/HANDLING OF MATERIALS, ISSUE OF P.P.E., ERECTION OF SAFE SCAFFOLDING, etc, TO COMPLY WITH ALL CURRENT SAFETY LEGISLATION AND H.S.E INFORMATION SHEETS.
8. SITE TO BE LEFT IN A CLEAN, TIDY AND COMPLETE STATE WITH ANY DAMAGE TO EXISTING PROPERTY MADE GOOD AT CONTRACTORS EXPENSE.
9. CLIENT AND BUILDERS ATTENTION IS DRAWN TO THEIR OBLIGATIONS UNDER THE CURRENT HEALTH AND SAFETY (CONSTRUCTION AND DESIGN MANAGEMENT) REGULATIONS. ADVICE SHOULD BE SOUGHT FROM THE LOCAL HEALTH AND SAFETY EXECUTIVE OFFICE AND, WHERE APPROPRIATE, A CDM CO-ORDINATOR.

Rev	By / Date	Amendment	Chk / Date

CLIENT
MICHELLE MARSHALL

PROJECT
1 FAWDON HOUSE FARM COTTAGES

TITLE
EXISTING AND PROPOSED PLANS AND ELEVATIONS

SCALE @ A1	STATUS
Varies	Planning

	NAME	SIGNATURE	DATE
LEVEL 1 DRAWN	IH		10.11.2022

DRAWING NUMBER	REVISION
#### PO-20-100	/