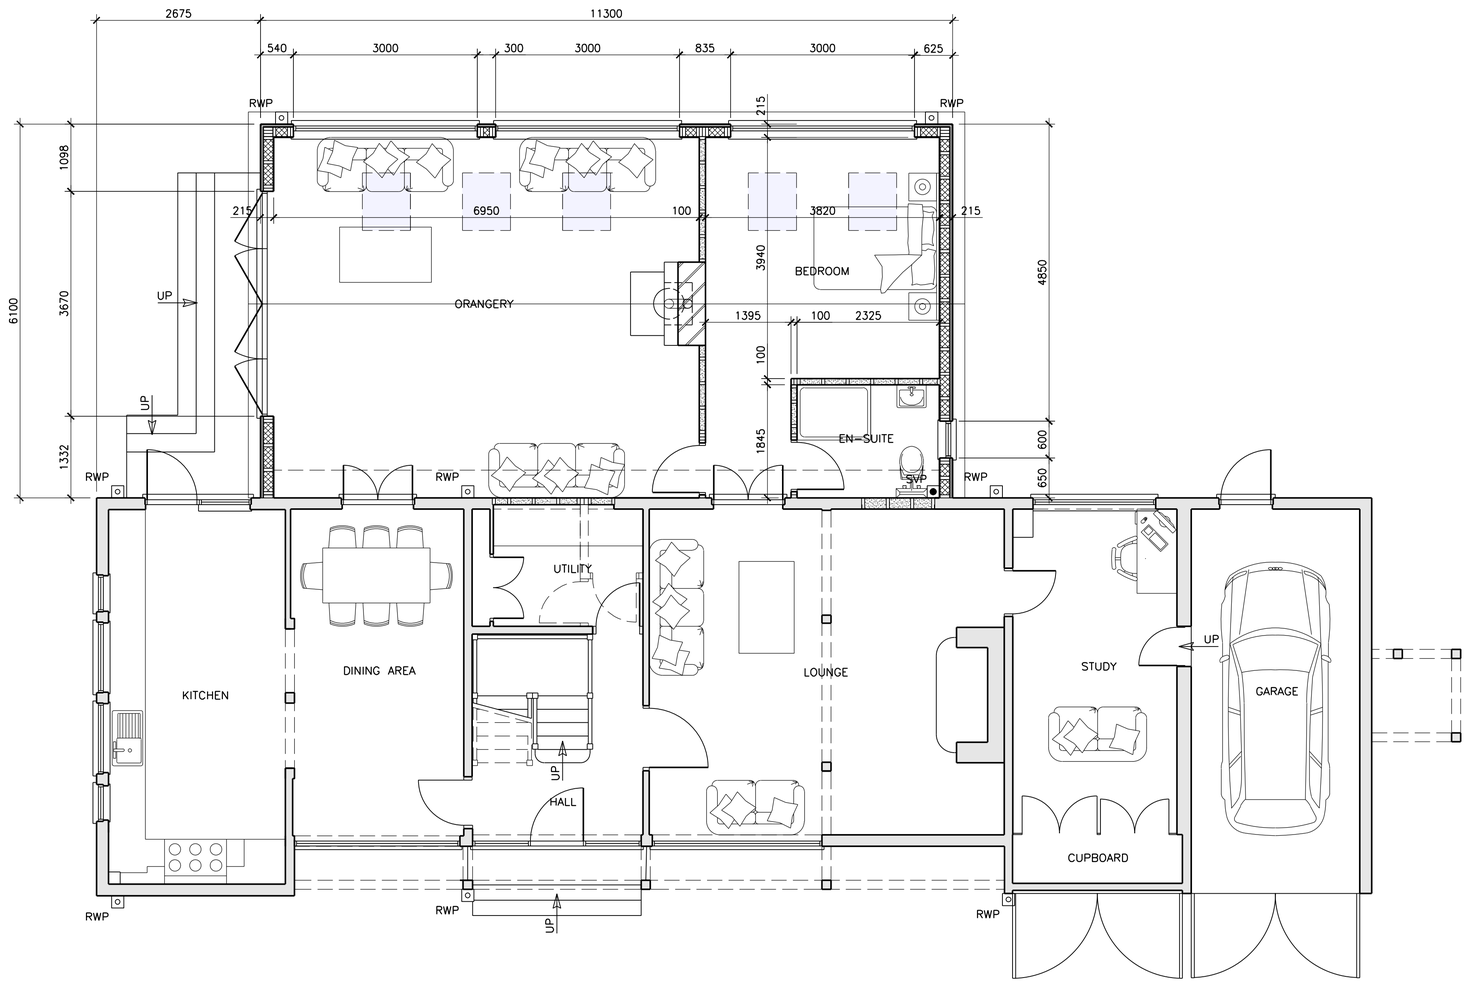

PROPOSED GROUND FLOOR PLAN

SCALE 1:50

Contract	Title	Client			
PROPOSED SINGLE STOREY REAR EXTENSION AT THE GRANARY BARN, BRADFIELD ROAD. WIX. MANNINGTREE. ESSEX. CO11 2SH.	PROPOSED PLAN.	MR & MRS J. TAYLOR.	P	10/22	PRELIMINARY–ISSUED FOR PLANNING APPROVAL.
			REV	DATE	DESCRIPTION

Stour Valley Design
Planning & Building Design Service
Swan Corner, Mill Lane, Bradfield, Essex. CO11 2UT
[redacted]

Scale	1:50.
Date	OCTOBER 2022.
Drawn	S. TANKARD
Drawing No.	05–2022–04 P