©Crown Copyright and database rights 2022 OS Licence no. AC0000849896

1 OS Location Plan
Scale 1:1250

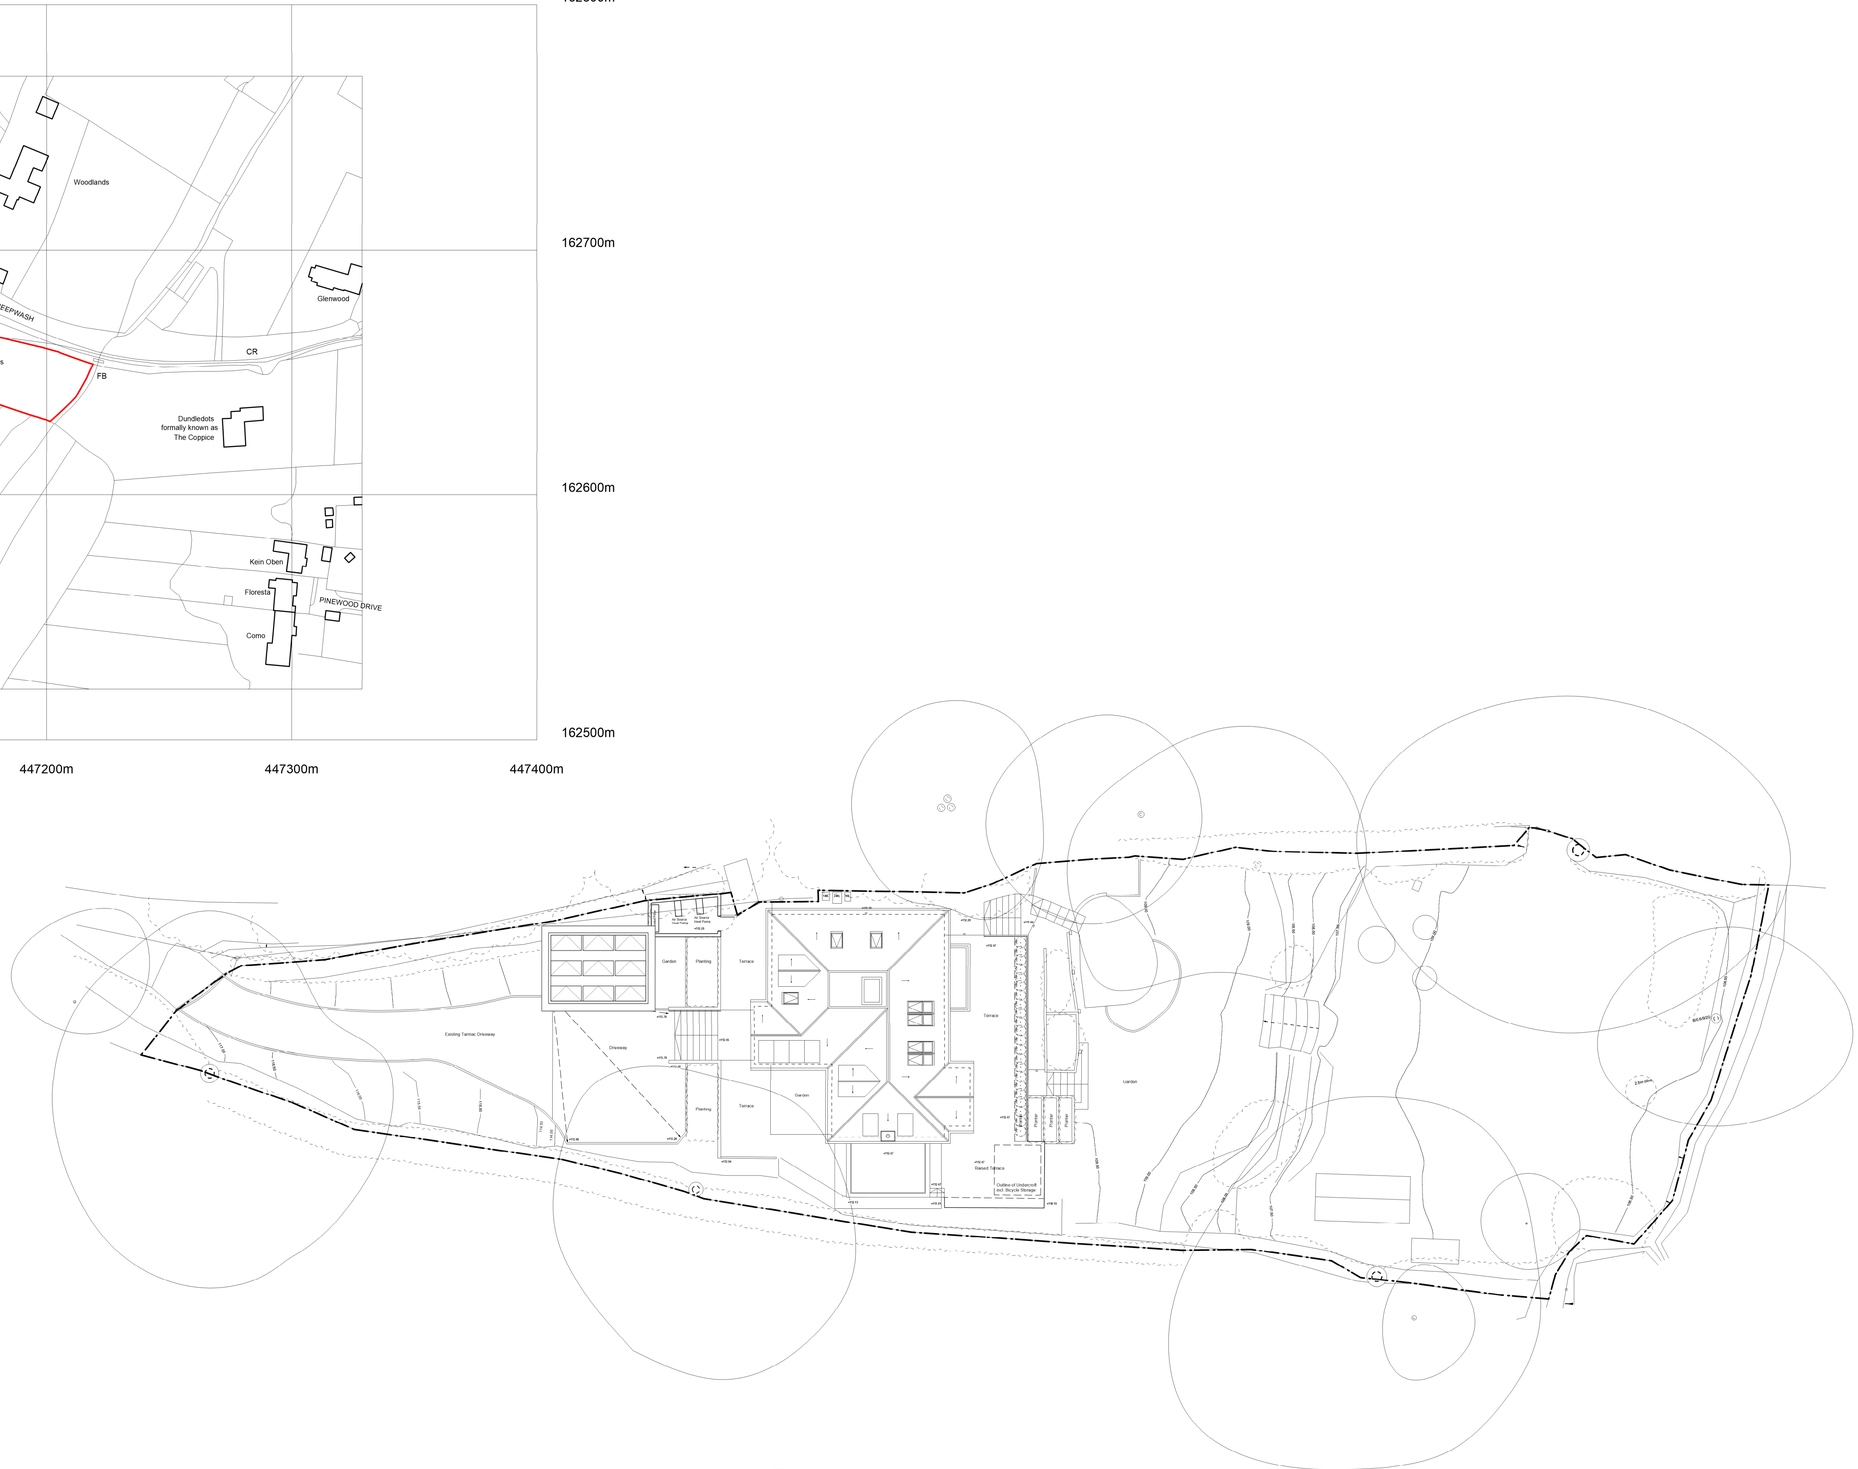

2 Proposed Site Plan
Scale 1:200

0m 4.0m 8.0m 12.0m 16.0m

PLANNING

Rev:	Date:	Description:
-	15.11.2022	Issued for Information
A	22.11.2022	Issued for Planning

Project: **Great Oaks, Newtown Common Newbury**

Dwg no: **2203 / PL.00**

Drawing: **Proposed Site Plan and Location Plan**

Date: November 2022 | C | D | **PS/LH** | **Rev:** **A**

Scale: 1:200 & 1:1250 @ A1

NOTES: Drawings at a scale for submission of a Planning Application. Drawings not to be used for construction. All dimensions to be checked on site. All omissions and discrepancies to be reported to the architect immediately. Use of these drawings must be authorised by 3s. © 3s Commercial Ltd

3s architects interiors commercial
T +44 (0)20 8332 99 -66 F -91 W www.3s-ad.com E info@3s-ad.com
Parkshot House, 5 Kew Road, Richmond upon Thames, Surrey, TW9 2PR