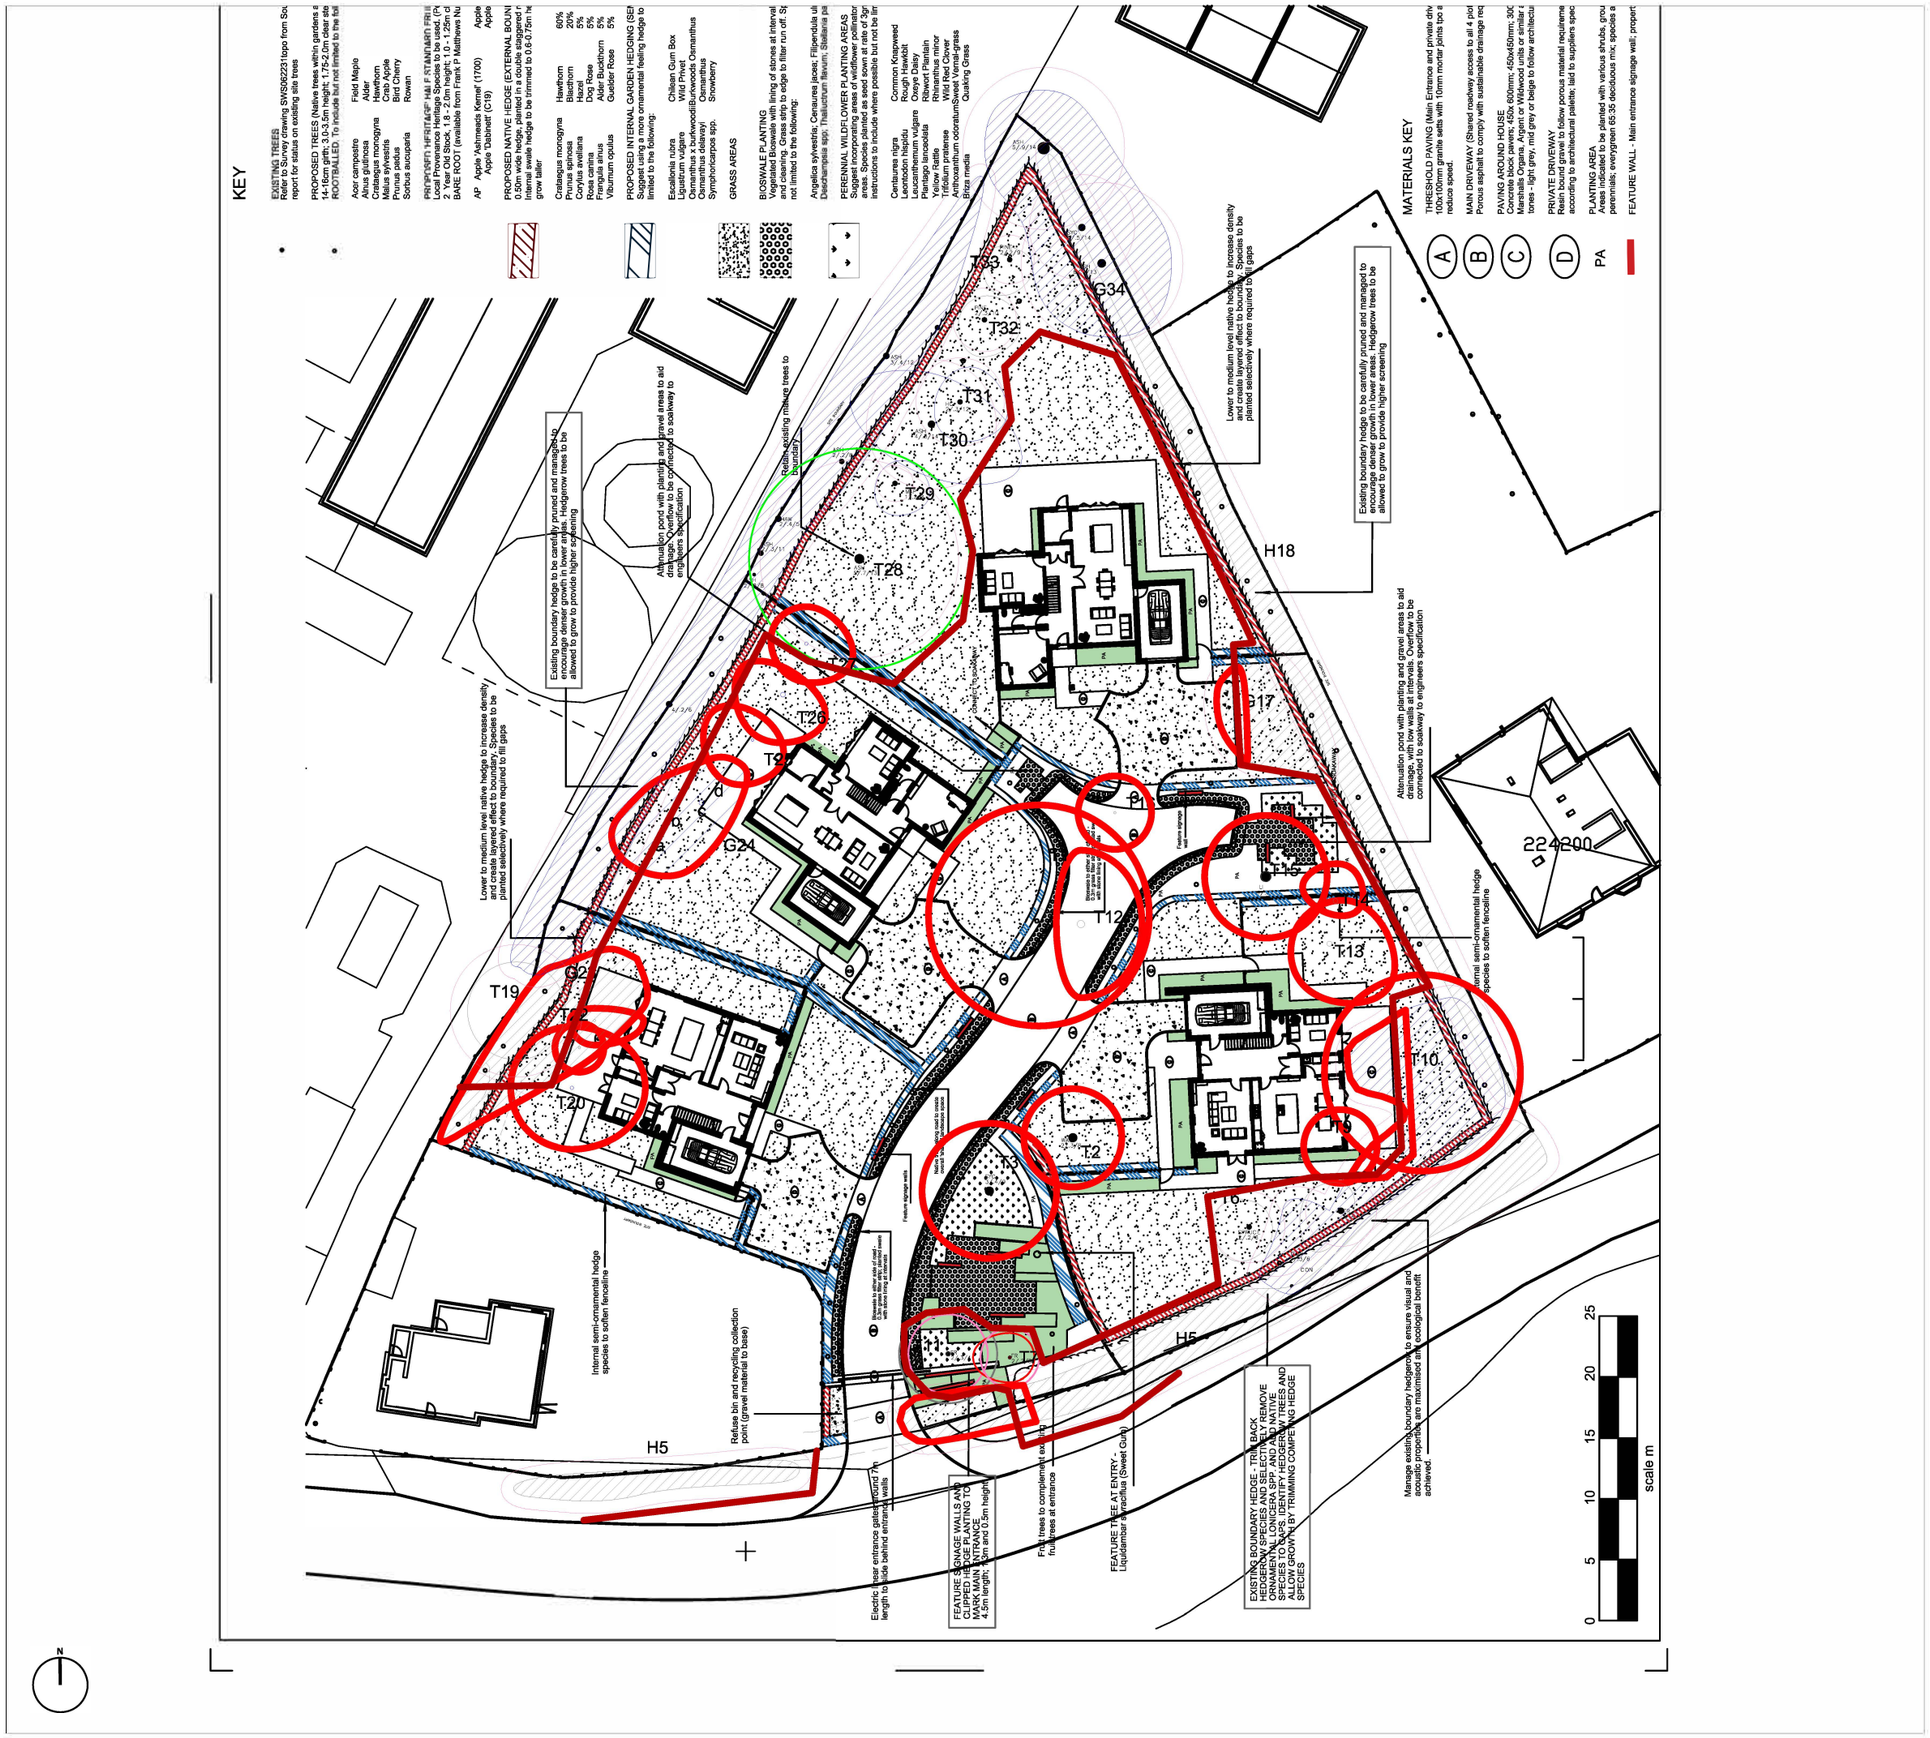

LEGEND

T# — Trees with estimated locations, not based on topographical survey. Their positions and extent of RPAs must be confirmed on site before works commence

Category A
Trees of high quality with an estimated remaining life expectancy of at least 40 years. Groups/hedges/woodland are denoted with hatching

Category B
Trees of moderate quality with an estimated remaining life expectancy of at least 20 years. Groups/hedges/woodland are denoted with hatching

Category C
Trees of low quality with an estimated remaining life expectancy of at least 10 years. Groups/hedges/woodland are denoted with hatching

Category U
Trees of very low quality with an estimated remaining life expectancy of less than 10 years. Groups/hedges/woodland are denoted with hatching

Recommended 'Root Protection Area' (RPA) of trees/hedges considered desirable for retention calculated using the method set out in section 4.6 of BS5837:2012

Trees to be removed

Tree Protection Fencing

Ground protection

Excavations within RPA

Tree protection barriers should be positioned in accordance with the adjacent tree protection plan, and be fit for the purpose of excluding construction activity and appropriate to the degree and proximity of work taking place around the retained trees. It is essential that the barriers are installed prior to any construction taking place, be maintained during construction, and only removed once all construction has been completed and associated equipment and materials have been removed from site.

Inside the barriers it is also essential that the following prohibitions are complied with:

- No excavations, including by hand; unless approved by the Local Planning Authority;
- No storage of machinery;
- No storage or handling of building materials, fuel, chemicals or spoil;
- No fires;
- No vehicular access;
- No pedestrian access; unless approved by the Local Planning Authority;
- No alteration, increase or decrease, to existing ground levels; unless approved by the Local Planning Authority;
- No excavation or installation of services; unless approved by the Local Planning Authority.

Rev.	Issue Details.	Date.
P01	FIRST ISSUE	17/11/2022

Client:
CROE Architects

Project:
Pilgrove Cottage, Old Gloucester Road

Drawing Title:
TREE PROTECTION PLAN

Drawing No: GWS-2018-TPP

Scale: 1:500 @ A3

Date: 07/12/2020

Greenwood Surveys, 26 Lansdown Place,
Cheltenham, Gloucestershire GL50 2HX

Tel: 07506 731992
Email: info@greenwoodsurveys.co.uk
Website: www.greenwoodsurveys.co.uk

©Greenwood Surveys