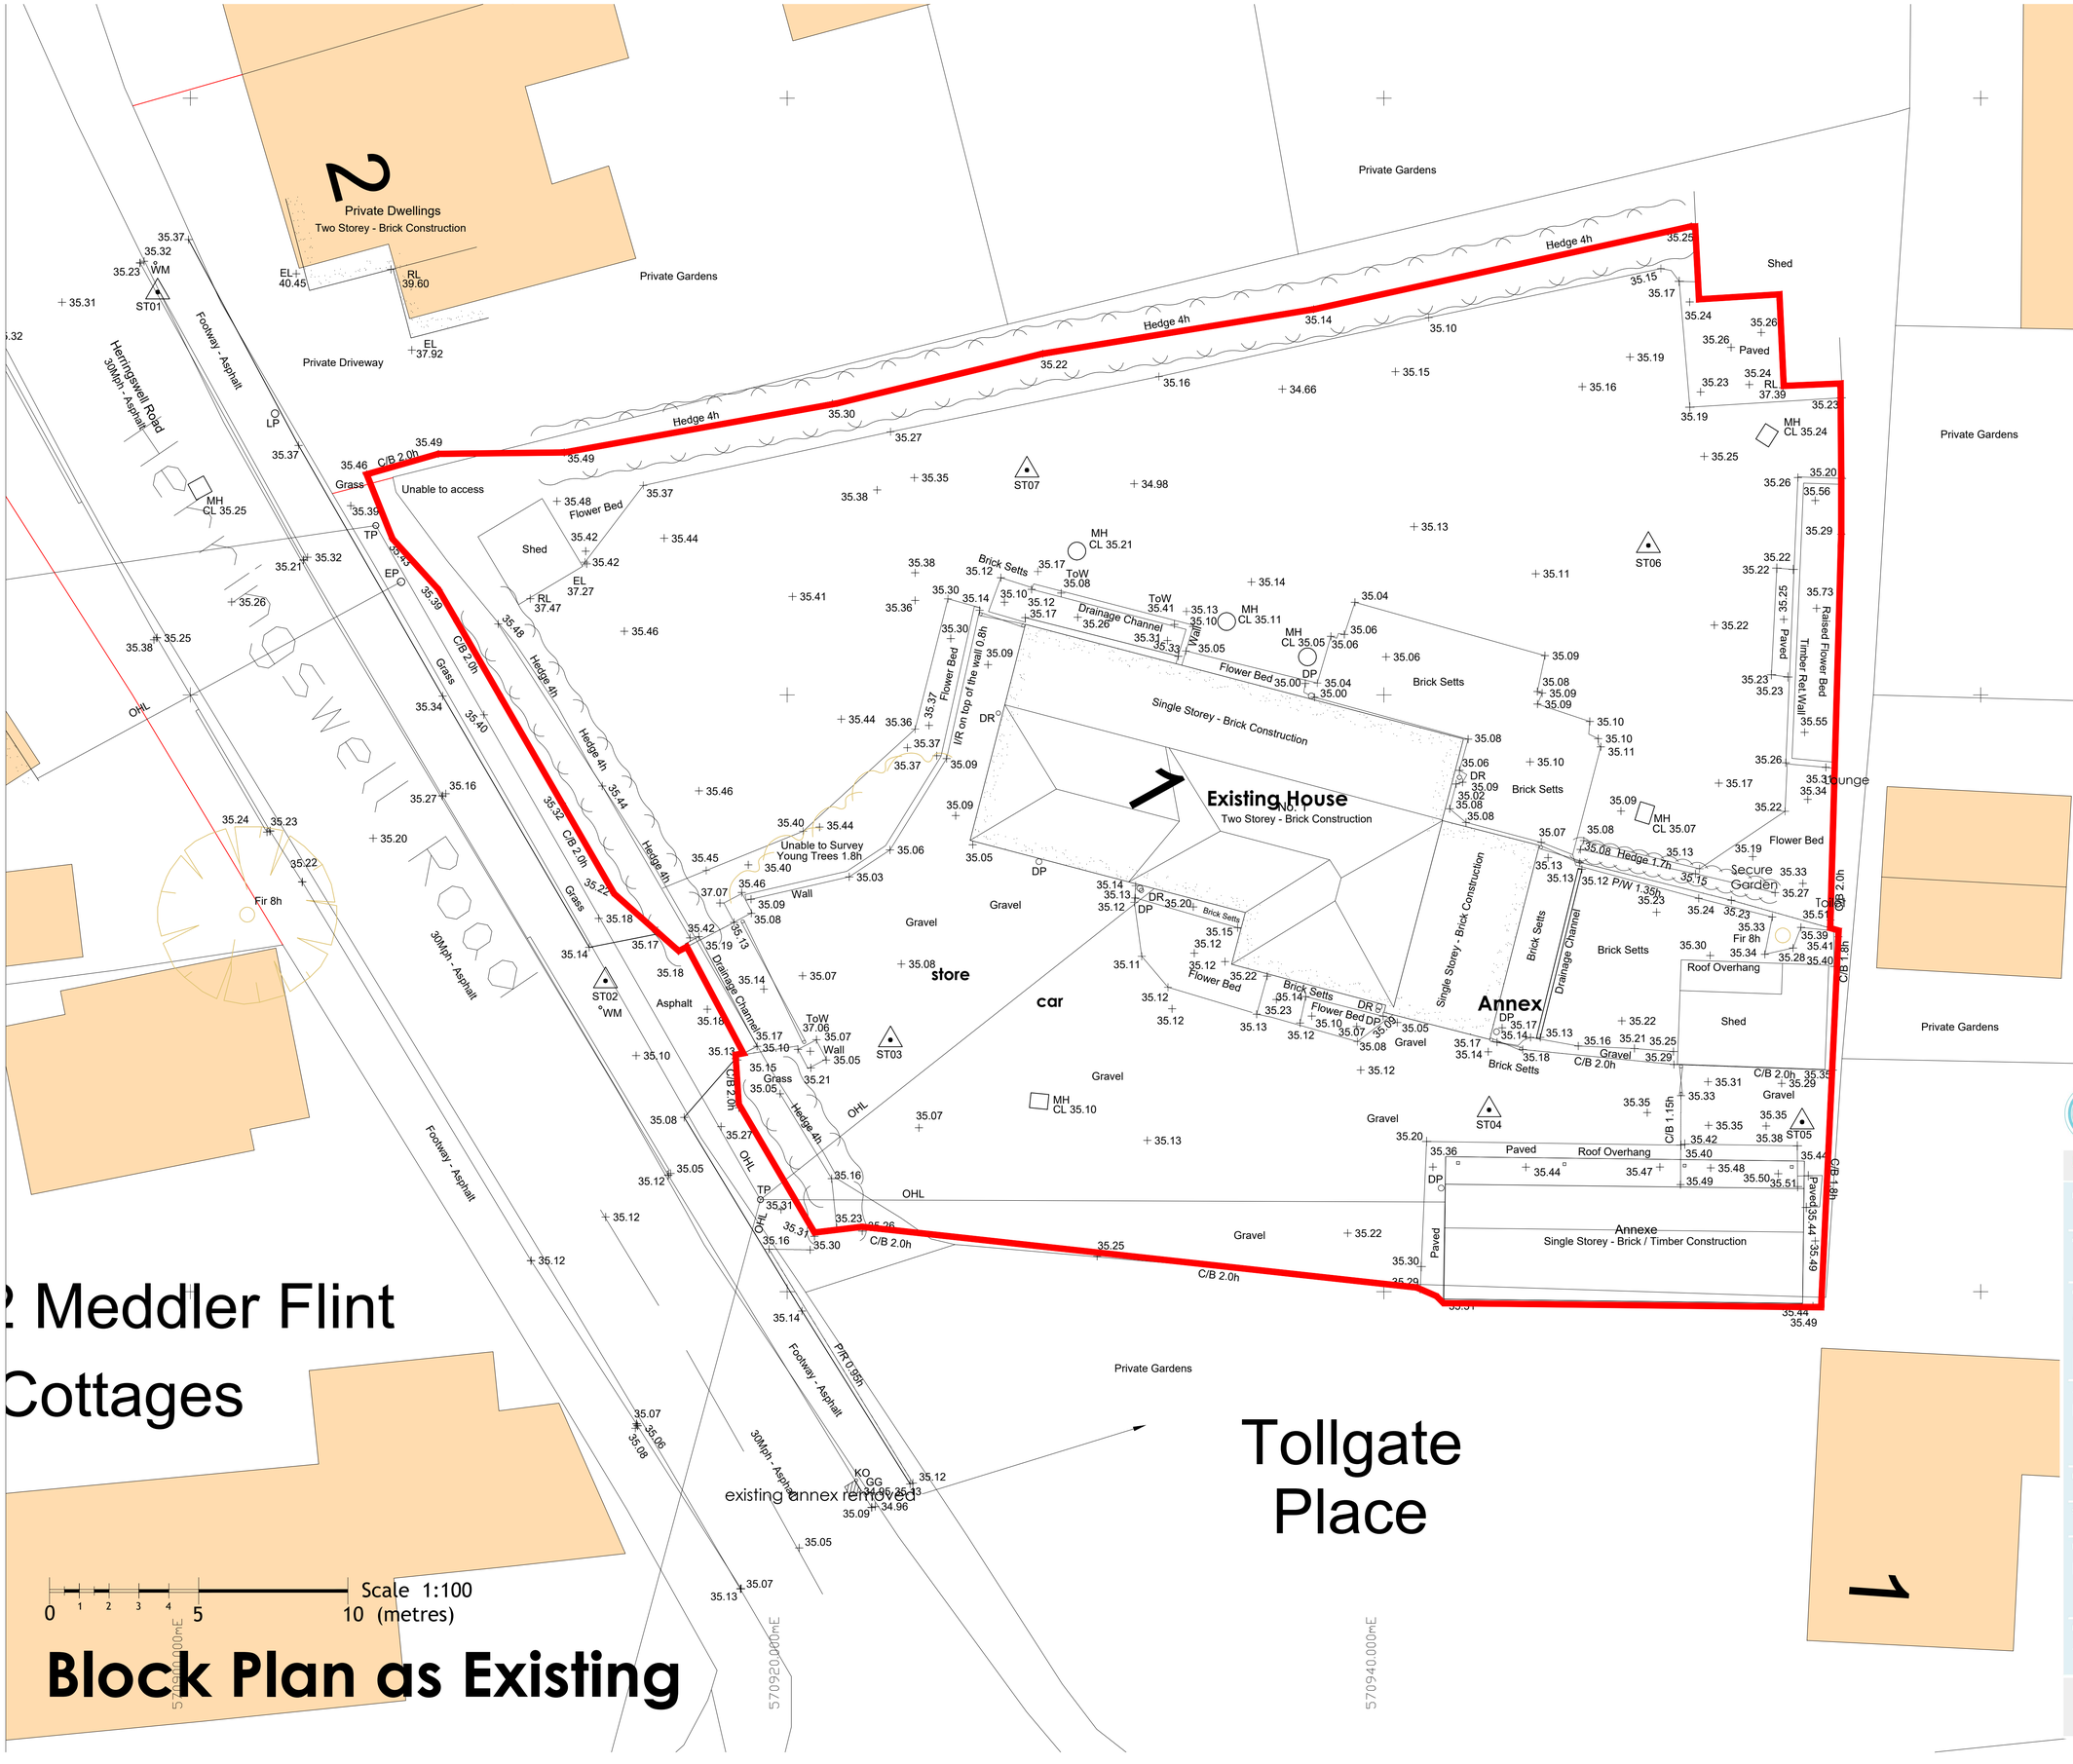

2 Meddler Flint Cottages

Block Plan as Existing

kj architects
A great life in architecture. Live in it. Work in it.

KJ ARCHITECTS LTD | A CHARTERED PRACTICE
T: 01638 662393 E: info@kj-architects.co.uk W: www.kj-architects.co.uk

DATE OF PLOT
1. THIS DRAWING IS COPYRIGHT
2. REPORT ALL DISCREPANCIES TO KJA
3. THIS DRAWING IS NOT TO BE SCALED

CAD REFERENCE

CLIENT
Mr & Mrs Runham
1 Herringswell Rd.
Kentford CB8 7QS

JOB TITLE
Proposed new annex

DRAWN	CHECKED	AUTHORISED
KJ		
SCALE	JOB NO.	PROJECT ARCHITECT
1:100	1207-22	KJ

DRAWING TITLE
Block Plan as Existing

DRAWING NO. 1207- 05A
REVISION

RIBA Chartered Practice