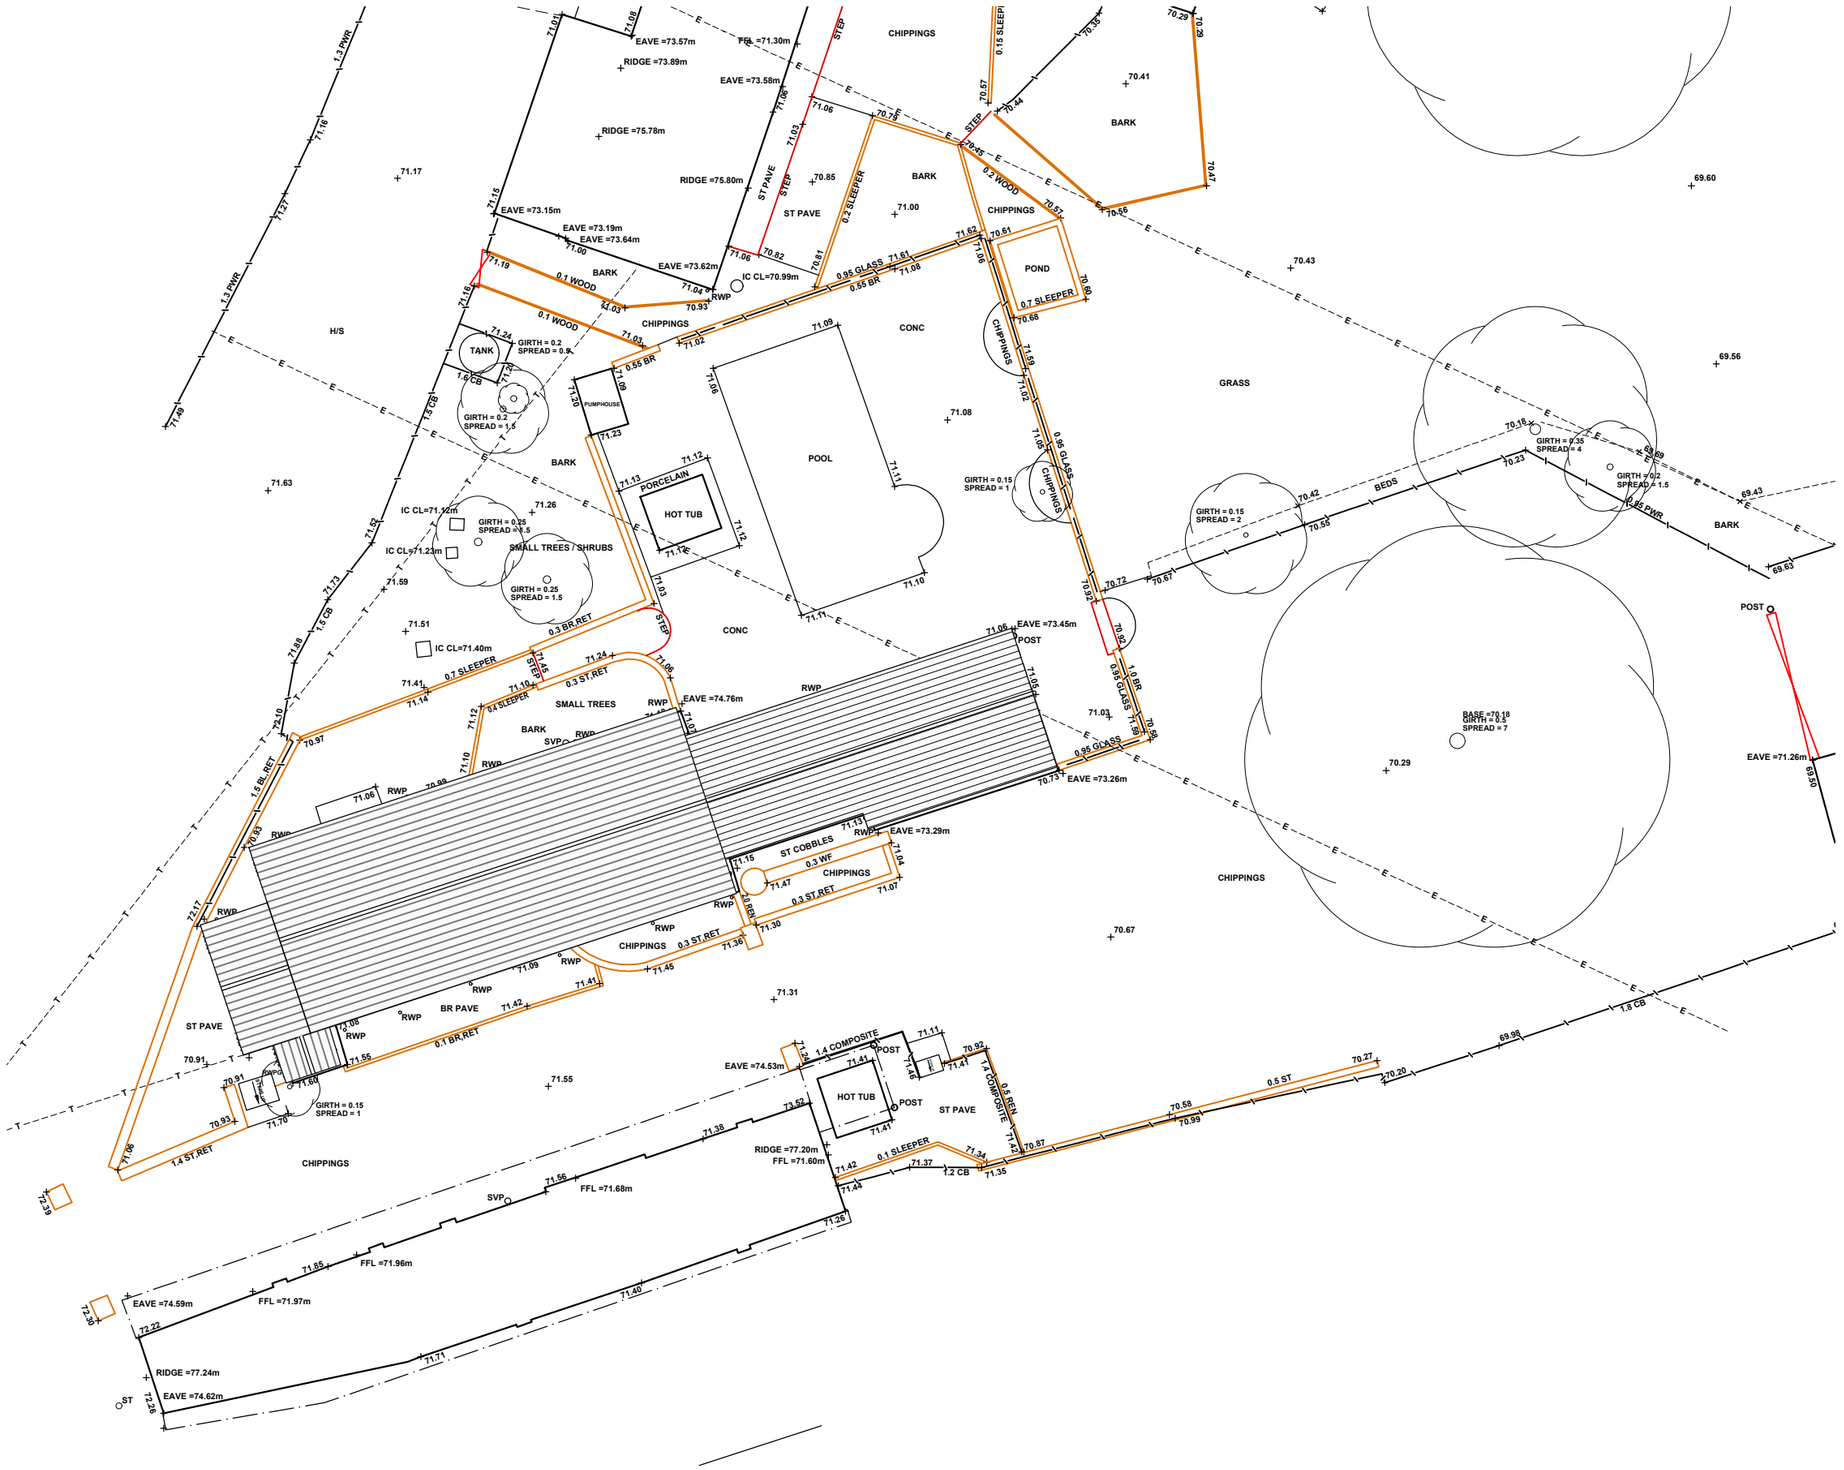

Proposed Site Plan

-

PROJECT NAME
Pen y Worlod stables
Merthyr Road
Llanfoist NP7 9LR
For
Dean and Alison Probert

SCALE	PROJECT NUMBER
1:200 @ A3	1658

DRAWING NAME
Proposed Site Plan

FTAA LTD
ROGER FIELD RIBS ARB
(CHARTERED ARCHITECT/ DIRECTOR)
6 HIGH STREET
CRICKHOWELL
POWYS, NP8 1BW
01873 812580 roger@ftaa.co.uk

DRAWING NUMBER	REV	CHECKED
1658/PL/05	-	