RevNo	Revision note	Date	Signature	Checked
01	Non-Material Alteration to approved plans.	18/12/22	TB	

Notes:

Existing approved plan Document Number 1226/01F

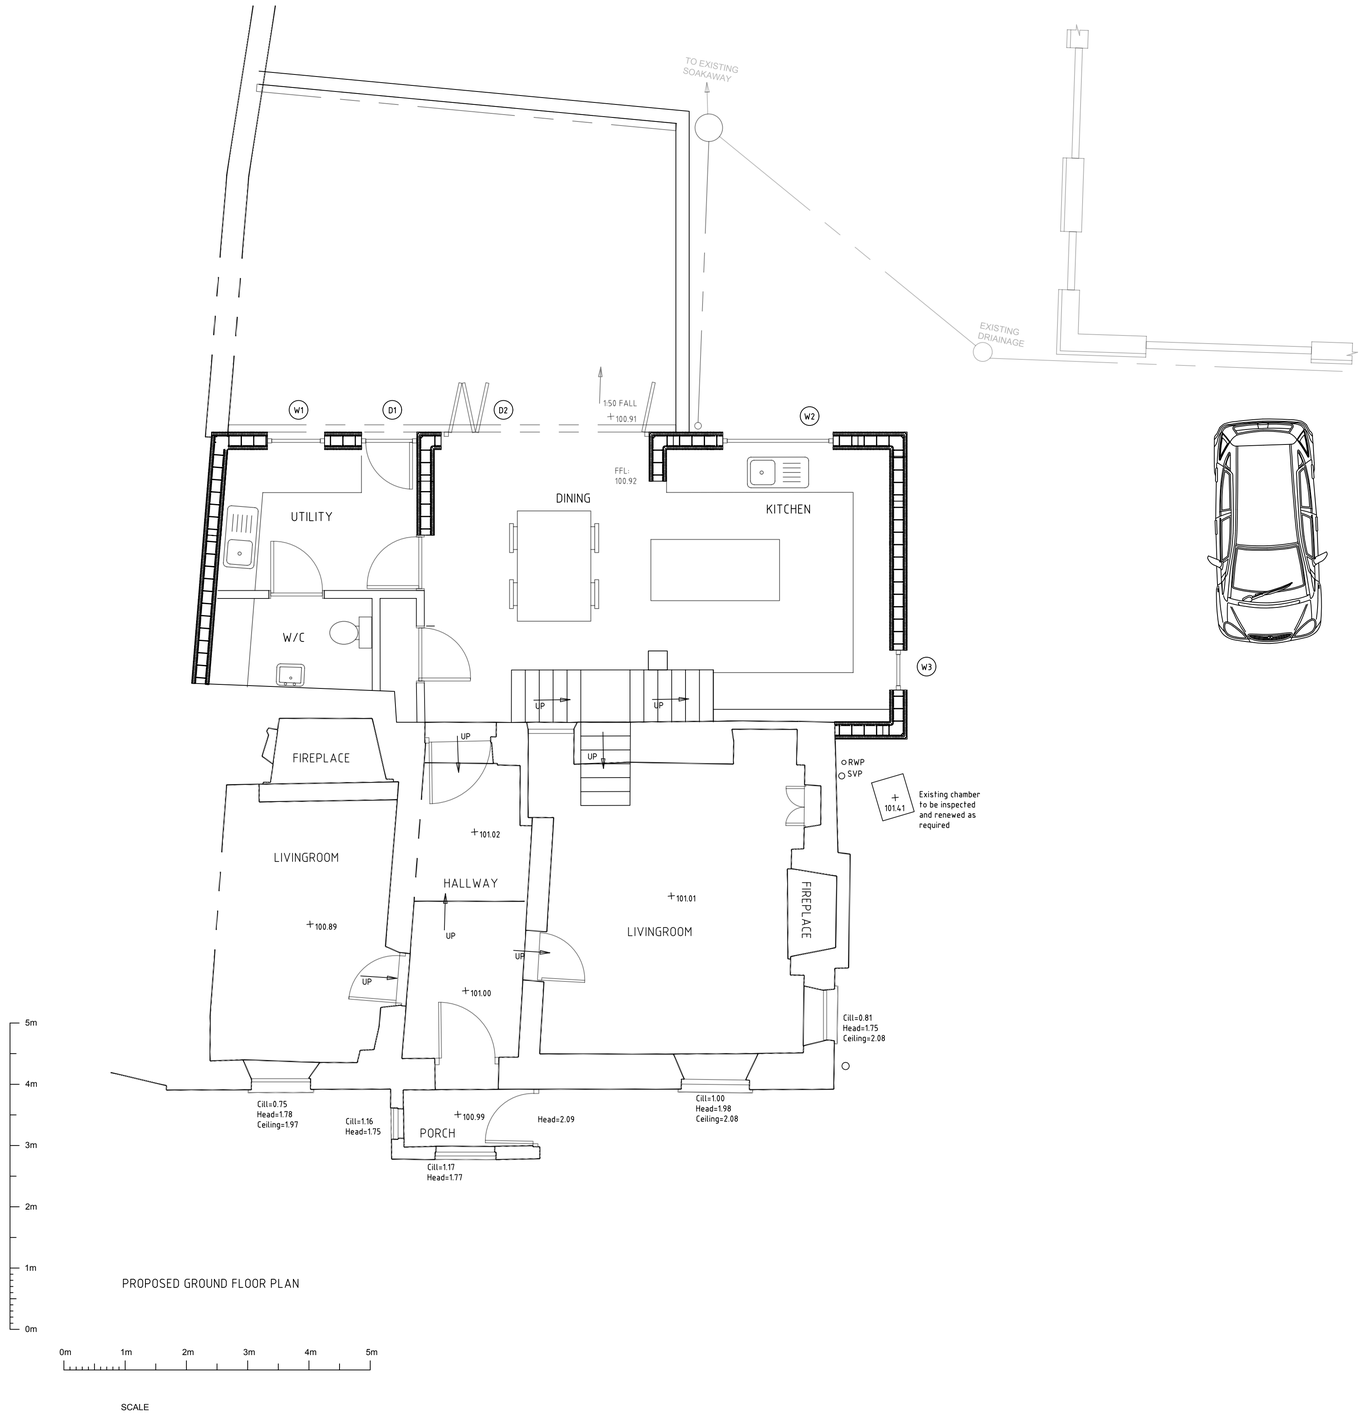

PROPOSED GROUND FLOOR PLAN

Azimuth Engineering and Consultancy
T Biggs EngTech AMMarEST TMIET
Holly Cottage, Monkleigh, Bideford, EX39 6JT
T. +44 (0)7969208351; E. tbiggs.ace@outlook.com

Drawn by	Checked by	Approved by	Filename	Date	Scale
TB			2022HCEX	18/12/22	1:50 @A1

Proposed Ground Floor & Block Plan

Holly Cottage Extension

2022HCEX_Proposed GF

Revision 01

Sheet 1 of 3