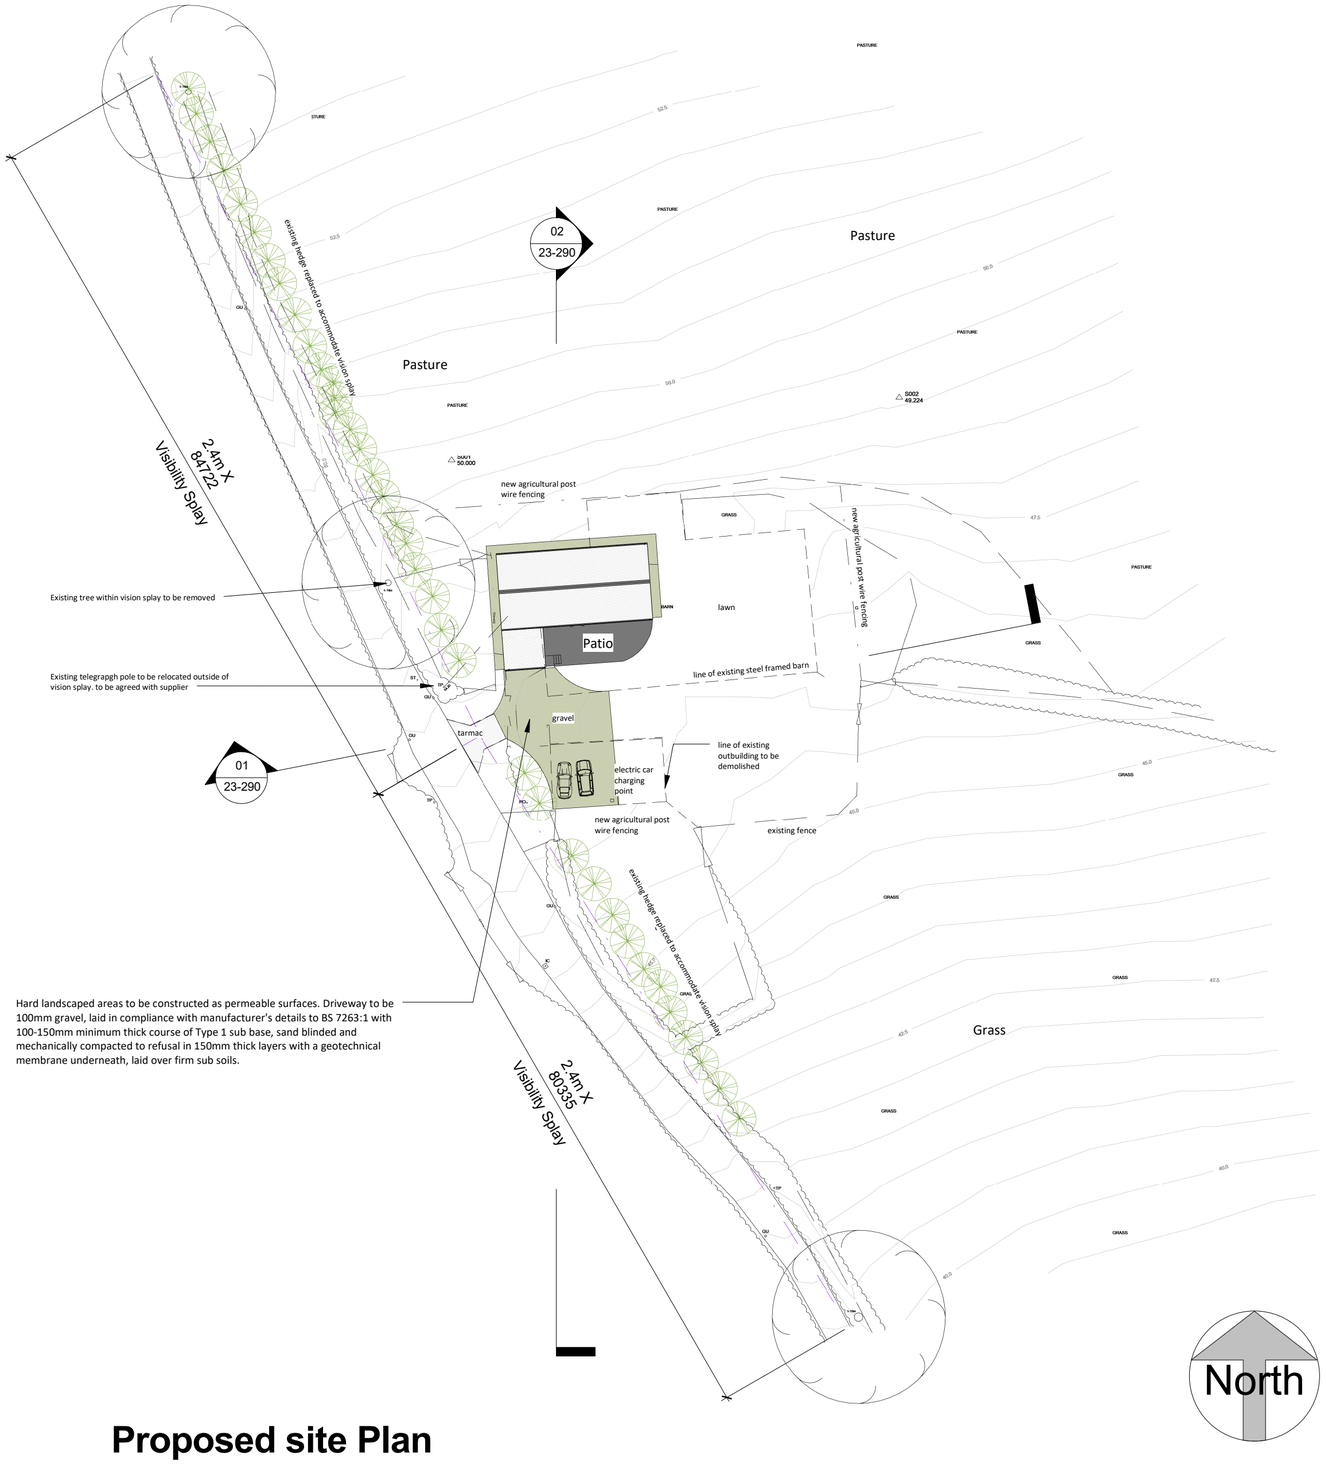

Proposed site Plan

1 : 500

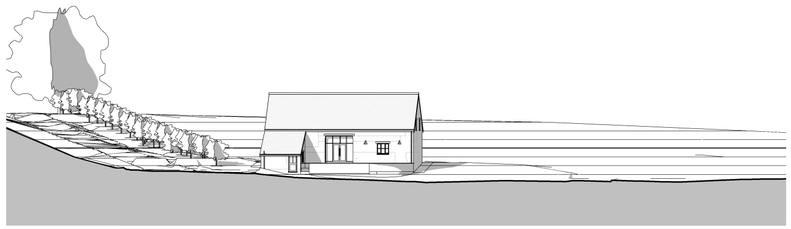

Site Section 01

1 : 500

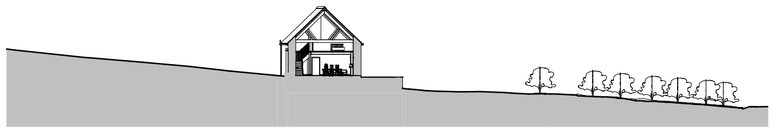

Site Section 02

1 : 500

HEDGEROW PLANTING SPECIFICATION

Hedging plants are to be 60-80 cm high, 1+1, bare-root, healthy and vigorous transplants to be planted in a double staggered row, 450mm apart, with 5 plants per linear metre.
All transplants shall be protected with a 400mm high plastic spiral rabbit guard supported by a 750mm stake or cane. Stock proof fencing should be erected to protect hedging from grazing as required.
The hedge is to be maintained for a period of 5 years following planting, ensuring adequate watering and fertilising is carried out to ensure good establishment and that all dead, diseased or damaged plants are replaced annually where required.

Species mix to be as follows:

30% Hawthorn (Crataeagus monogyna)

20% Hazel (Corylus avellana)

20% Blackthorn (Prunus spinosa)

10% Dogwood (Cornus sanguinea)

10% Field Maple (Acer campestre)

10% Holly (Ilex aquifolium)

5 0 5 10 15 20 25
SCALE 1:500 m

No.	Description	Date

OWEN TOMS ARCHITECTS
ARCHITECTURE & DESIGN
E: enquiries@owentomsarchitect.com
T: 01600 750832 M: 07811946172

Client
MR & MRS COLLINS

Project Title
PENTRE BARN, LLANGATTOCK

Drawing No.
23-290

Rev.

PROPOSED SITE PLAN

Project number 3197
Date 30.11.2022
Drawing Status
Scale 1 : 500 @A2