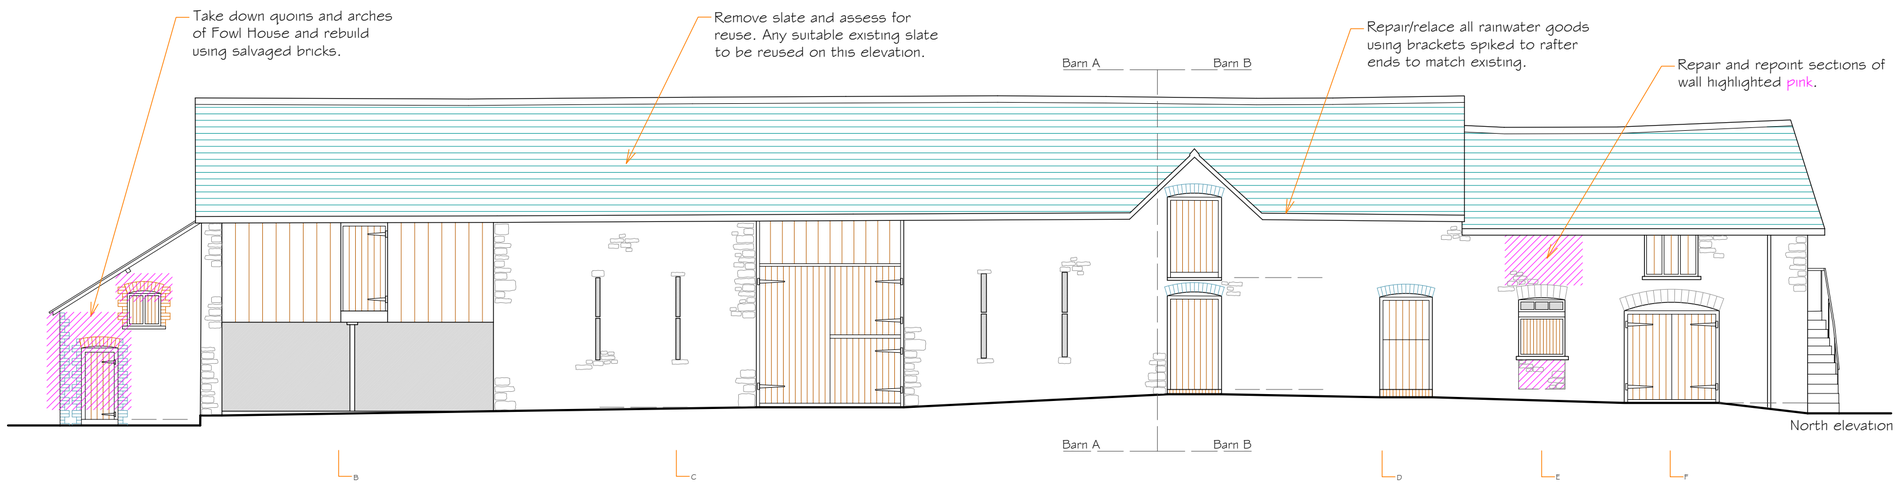

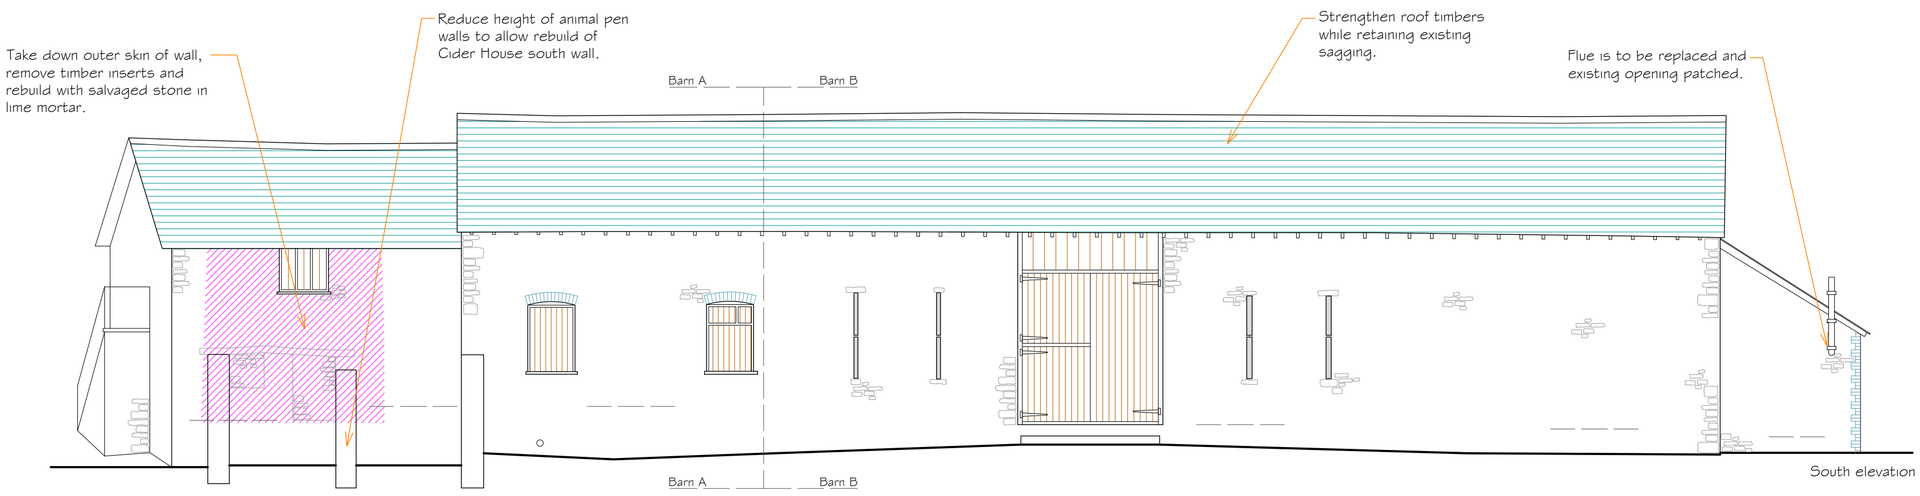

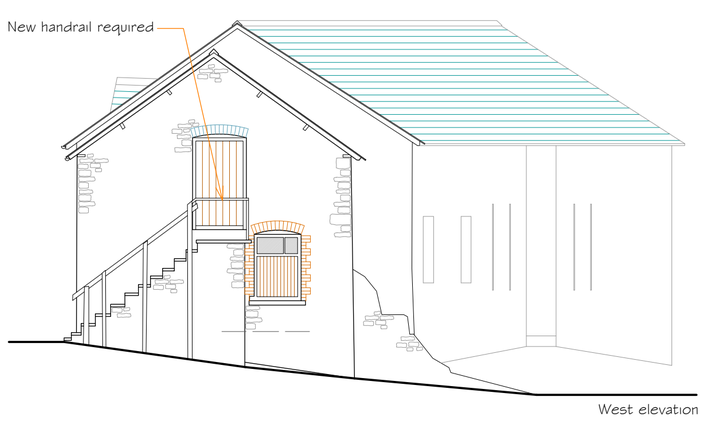

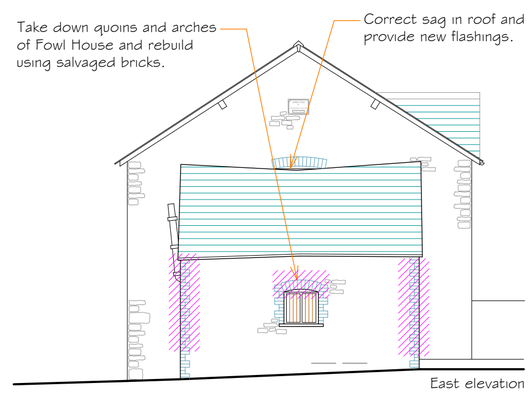

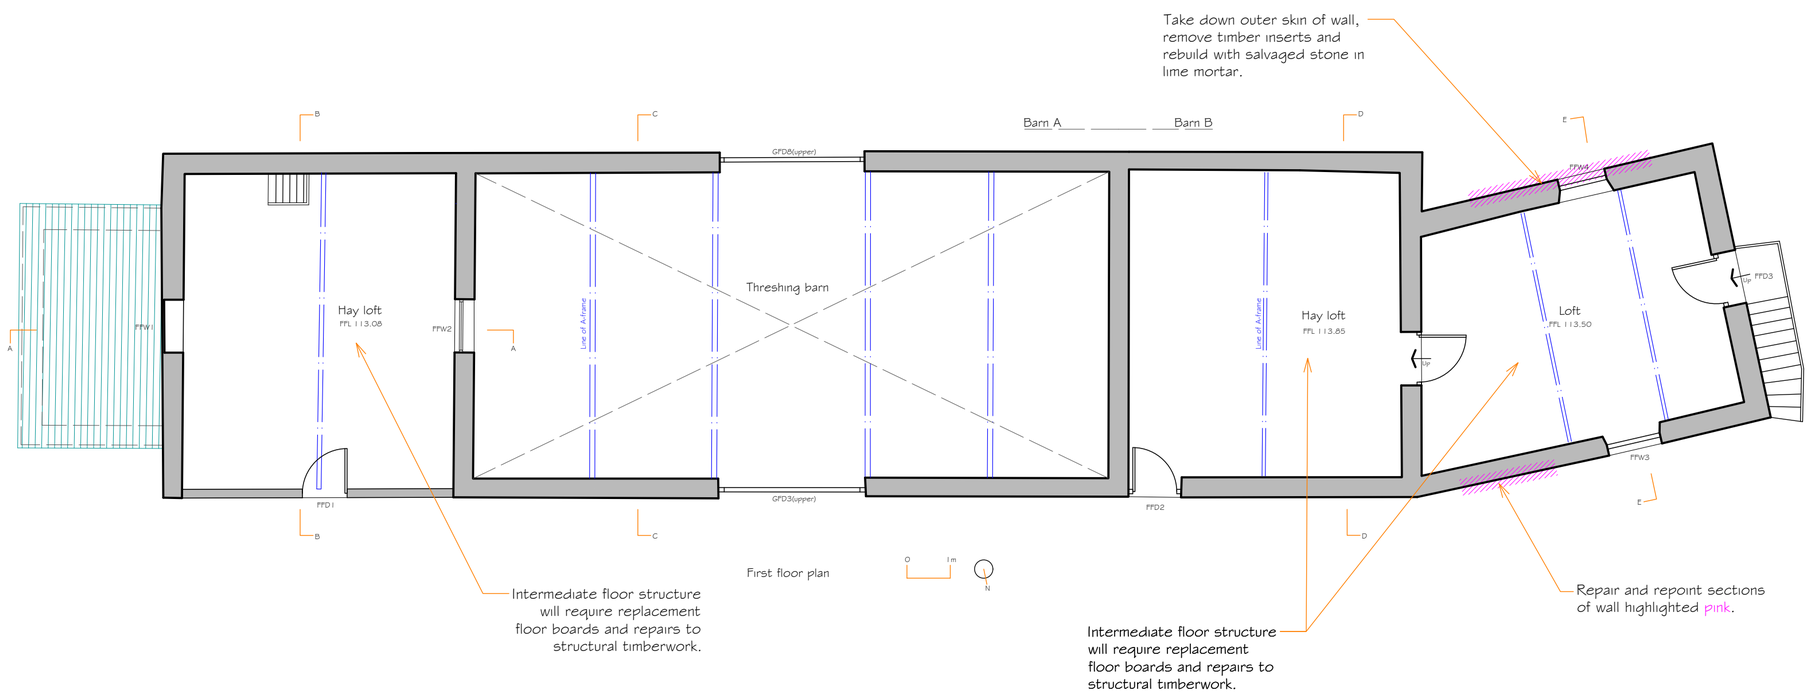

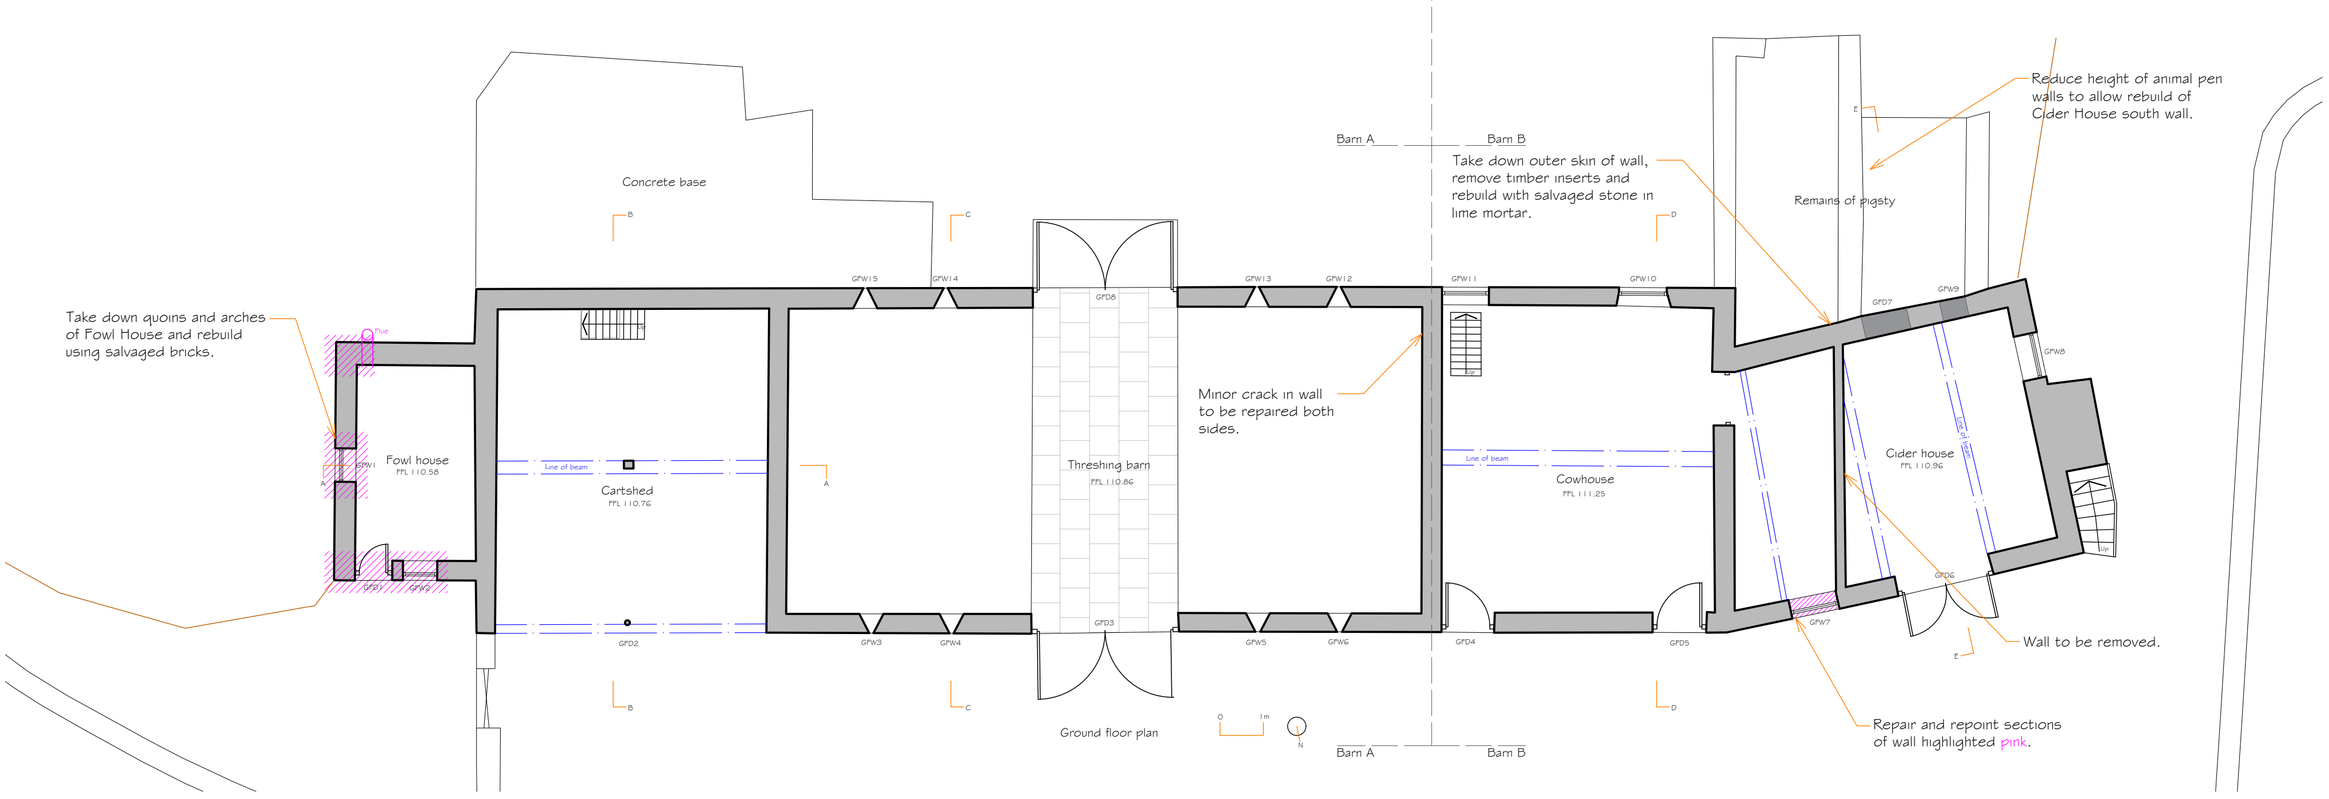

Hernon Associates
The Old Shop
Kingcoed
Usk
Monmouthshire
NP15 1DS

01291 690010
liz@hernonassociates.co.uk

Status:
- ☐ Preliminary
- ☐ Pre-planning
- ☐ Planning (Outline)
- ☐ Planning (Reserved matters)
- ☒ Planning (Full/Householder)
- ☐ Building Regulations
- ☐ Tender issue
- ☐ As built
- ☐ PROVISIONAL

Date: 01.12.2022

Scale: 1:100 @ A1

Drawing No: 3728-12

Revision:

Project: Proposed residential conversion of former barns at Winston Court Farm

Client: Mr J Hodge

Drawing: Proposed structural repairs

HERNON ASSOCIATES
Architect and Structural Engineer