Trees

Number	Abbreviation	Species	Specification	Girth	Height
4 -	Ac	Acer campestre	Semi-Mature :Clear Stem min. 200 :RB	20-25cm	5.0-5.5m
7 -	Ac	Acer campestre	Advanced Nursery Stock :Clear Stem min. 200 :RB	16-18cm	4.0-4.5m
10 -	Ac	Acer campestre	Heavy Standard :Clear Stem min. 200 :RB	12-14cm	3.5-4.0m
5 -	Ac	Acer campestre	C :Multi-Stemmed :3 Stems		250-300cm
2 -	ACDA	Acer davidii	Advanced Nursery Stock :Clear Stem min. 200 :RB	16-18cm	4.0-4.5m
1 -	ACECOLA	Acer platanoides 'Columnare'	Advanced Nursery Stock :Clear Stem min. 200 :RB	16-18cm	4.0-4.5m
1 -	ACEGR	Acer griseum	Advanced Nursery Stock :Clear Stem min. 200 :RB	16-18cm	4.0-4.5m
1 -	ACEPL	Acer platanoides	Advanced Nursery Stock :Clear Stem min. 200 :RB	16-18cm	4.0-4.5m
1 -	ACEPLCS	Acer platanoides 'Crimson Sentry'	Advanced Nursery Stock :Clear Stem min. 200 :RB	16-18cm	4.0-4.5m
1 -	ACERUF	Acer rufinerve	Advanced Nursery Stock :Clear Stem min. 200 :RB	16-18cm	4.0-4.5m
17 -	AcStr	Acer campestre 'Streetwise'	Advanced Nursery Stock :Clear Stem min. 200 :RB	16-18cm	4.0-4.5m
5 -	Agl	Alnus glutinosa	Heavy Standard :Clear Stem min. 200 :RB	12-14cm	3.5-4.0m
3 -	AMELAM	Amelanchier lamarckii	Extra Heavy Standard :Clear Stem min. 200 :RB	14-16cm	4.0-4.5m
27 -	AMLARH	Amelanchier lamarckii 'Robin Hill'	Extra Heavy Standard :Clear Stem min. 200 :RB	14-16cm	4.0-4.5m
6 -	APPCOP	Apple 'Cox's Orange Pippin'	C :M106 Root stock		175-200cm
7 -	APPGS	Apple 'Greensleeves'	C :M106 Root stock		175-200cm
51 -	BEPE	Betula pendula	Heavy Standard :Clear Stem min. 200 :RB	12-14cm	3.5-4.0m
10 -	BEPE	Betula pendula	Extra Heavy Standard :Clear Stem min. 200 :RB	14-16cm	4.0-4.5m
6 -	BETALBFA	Betula albosinensis 'Fascination'	Heavy Standard :Clear Stem min. 200 :RB	12-14cm	3.5-4.0m
1 -	BETALBS	Betula albosinensis var. septentrionalis	Advanced Nursery Stock: Multistem 3 stems :Clear Stem min. 150 :C		3.5-4.0m
17 -	BETDALA	Betula pendula 'Dalecarlica'	Advanced Nursery Stock :Clear Stem min. 200 :RB	16-18cm	4.0-4.5m
11 -	BETJACA	Betula utilis jacquemontii	Advanced Nursery Stock :Clear Stem min. 200 :RB	16-18cm	4.0-4.5m
2 -	BETPEP	Betula pendula 'Purpurea'	Advanced Nursery Stock :Clear Stem min. 200 :RB	16-18cm	4.0-4.5m
3 -	CARBET	Carpinus betulus	Semi-Mature :Clear Stem min. 200 :RB	20-25cm	5.0-5.5m
20 -	CARBET	Carpinus betulus	Advanced Nursery Stock :Clear Stem min. 200 :RB	16-18cm	4.0-4.5m
7 -	CARBETF	Carpinus betulus 'Fastigiata'	Extra Heavy Standard :Clear Stem min. 200 :RB	14-16cm	4.0-4.5m
5 -	CARBETF	Carpinus betulus 'Fastigiata'	Heavy Standard :Clear Stem min. 200 :RB	12-14cm	3.5-4.0m
12 -	CARBETLU	Carpinus betulus 'Lucas'	Extra Heavy Standard :Clear Stem min. 200 :RB	14-16cm	4.0-4.5m
5 -	CARBETLU	Carpinus betulus 'Lucas'	Advanced Nursery Stock :Clear Stem min. 200 :RB	16-18cm	4.0-4.5m
3 -	CARBETP	Carpinus betulus 'Purpurea'	Advanced Nursery Stock :Clear Stem min. 200 :RB	16-18cm	4.0-4.5m
7 -	Cmo	Crataegus monogyna	Heavy Standard :Clear Stem min. 200 :RB	12-14cm	3.5-4.0m
7 -	COCTTE	Corylus colurna 'Te Terra Red'	Advanced Nursery Stock :Clear Stem min. 200 :RB	16-18cm	4.0-4.5m
21 -	COCTTE	Corylus colurna 'Te Terra Red'	Extra Heavy Standard :Clear Stem min. 200 :RB	14-16cm	4.0-4.5m
11 -	CORAve	Corylus avellana	Extra Heavy Standard :Clear Stem min. 200 :RB	14-16cm	4.0-4.5m
5 -	CORAve	Corylus avellana	Heavy Standard :Clear Stem min. 200 :RB	12-14cm	3.5-4.0m
5 -	CORAve	Corylus avellana	C :Multi-Stemmed :3 Stems		250-300cm
11 -	FAGSY	Fagus sylvatica	Advanced Nursery Stock :Clear Stem min. 200 :RB	16-18cm	4.0-4.5m
3 -	FAGSY	Fagus sylvatica	Heavy Standard :Clear Stem min. 200 :RB	12-14cm	3.5-4.0m
3 -	GB	Ginkgo biloba	Advanced Nursery Stock :Clear Stem min. 200 :RB	16-18cm	4.0-4.5m
8 -	LIQST	Liquidambar styraciflua	Advanced Nursery Stock :Clear Stem min. 200 :RB	16-18cm	4.0-4.5m
6 -	LIR FAS	Liriodendron tulipifera 'Fastigiatum'	Advanced Nursery Stock :Clear Stem min. 200 :RB	16-18cm	4.0-4.5m
2 -	MAGGRGO	Magnolia grandiflora 'Goliath'	Advanced Nursery Stock :Clear Stem min. 200 :RB	16-18cm	4.0-4.5m
2 -	MAGGRPE	Magnolia grandiflora 'Purple Eye'	Advanced Nursery Stock :Clear Stem min. 200 :RB	16-18cm	4.0-4.5m
22 -	MAGKO	Magnolia kobus	Heavy Standard :Clear Stem min. 200 :RB	12-14cm	3.5-4.0m
17 -	MAGKO	Magnolia kobus	Extra Heavy Standard :Clear Stem min. 200 :RB	14-16cm	4.0-4.5m
5 -	MAGLOME	Magnolia loebneri 'Merrill'	Selected Standard :Clear Stem 175-200 :RB	10-12cm	3.0-3.5m
54 -	MALSY	Malus sylvestris	Heavy Standard :Clear Stem min. 200 :RB	12-14cm	3.5-4.0m
4 -	MALSY	Malus sylvestris	Advanced Nursery Stock :Clear Stem min. 200 :RB	16-18cm	4.0-4.5m
12 -	MALTOS	Malus toringo 'Scarlett'	Standard :Clear Stem 150-175 :RB	8-10cm	2.5-3.0m
8 -	MALTRI	Malus trilobata	Advanced Nursery Stock :Clear Stem min. 200 :RB	16-18cm	4.0-4.5m
4 -	MALTRI	Malus trilobata	Extra Heavy Standard :Clear Stem min. 200 :RB	14-16cm	4.0-4.5m
3 -	PaP	Prunus avium 'Plena'	Advanced Nursery Stock :Clear Stem min. 200 :RB	16-18cm	4.0-4.5m
2 -	Pav	Prunus avium	Advanced Nursery Stock :Clear Stem min. 200 :RB	16-18cm	4.0-4.5m
16 -	Pav	Prunus avium	Heavy Standard :Clear Stem min. 200 :RB	12-14cm	3.5-4.0m
6 -	PEABE	Pear 'Beth'	C :M106 Root stock		175-200cm
6 -	PRUDom	Prunus domestica	C :M106 Root stock		175-200cm
2 -	Qr	Quercus robur	Advanced Nursery Stock :Clear Stem min. 200 :RB	16-18cm	4.0-4.5m
4 -	Qr	Quercus robur	Semi-Mature :Clear Stem min. 200 :RB	20-25cm	5.0-5.5m
2 -	Qru	Quercus rubra	Semi-Mature :Clear Stem min. 200 :RB	20-25cm	5.0-5.5m
1 -	SaLu	Sorbus aria 'Lutescens'	Advanced Nursery Stock :Clear Stem min. 200 :RB	16-18cm	4.0-4.5m
18 -	Sar	Sorbus aria	Heavy Standard :Clear Stem min. 200 :RB	12-14cm	3.5-4.0m
6 -	Sar	Sorbus aria	Advanced Nursery Stock :Clear Stem min. 200 :RB	16-18cm	4.0-4.5m
35 -	Sau	Sorbus aucuparia	Heavy Standard :Clear Stem min. 200 :RB	12-14cm	3.5-4.0m
7 -	Sau	Sorbus aucuparia	Advanced Nursery Stock :Clear Stem min. 200 :RB	16-18cm	4.0-4.5m
3 -	SORTO	Sorbus torminalis	Heavy Standard :Clear Stem min. 200 :RB	12-14cm	3.5-4.0m
1 -	Tc	Tilia cordata	Advanced Nursery Stock :Clear Stem min. 200 :RB	16-18cm	4.0-4.5m
4 -	Tc	Tilia cordata	Heavy Standard :Clear Stem min. 200 :RB	12-14cm	3.5-4.0m
10 -	TcGS	Tilia cordata 'Green Spire'	Advanced Nursery Stock :Clear Stem min. 200 :RB	16-18cm	4.0-4.5m
16 -	TILCORA	Tilia cordata 'Rancho'	Advanced Nursery Stock :Clear Stem min. 200 :RB	16-18cm	4.0-4.5m
Total :610 -					

Conifers

Number	Abbreviation	Species	Specification	Height	Pot Size	Density
9 -	PINMUMO	Pinus mugo 'Mops'	Bushy :Clipped :3/6 brks	40-60cm	10L	Counted

Shrubs

Number	Abbreviation	Species	Specification	Height	Pot Size	Density
4 -	AMELAM	Amelanchier lamarckii	Branched :4/6 brks	100-125cm	15L	Counted
13 -	BERATRA	Berberis thunbergii 'Atropurpurea'	Bushy :3/4 brks	30-40cm	5L	3/m²
337 -	BRASU	Brachyglottis 'Sunshine'	Bushy :3/4 brks	30-40cm	5L	3/m²
6 -	BUXSER	Buxus sempervirens 'Rotundifolia'	Bushy: Clipped box cone :3/6 brks	100-125cm	15-20L	Counted
40 -	BUXSER	Buxus sempervirens 'Rotundifolia'	Bushy: Clipped box ball :3/6 brks	40-60cm	10L	Counted
3 -	BUXSER	Buxus sempervirens 'Rotundifolia'	Bushy: Clipped box ball :3/6 brks	80-100cm	15L	Counted
12 -	BUXSER	Buxus sempervirens 'Rotundifolia'	Bushy: Clipped box ball :3/6 brks	60-80cm	10L	Counted
12 -	C san 'M F'	Cornus sanguinea 'Midwinter Fire'	Branched :4/6 brks	100-125cm	15L	Counted
197 -	CAP	Choisya 'Aztec Pearl'	Bushy :3/5 brks	40-60cm	10L	3/m²
3 -	Cav	Corylus avellana	Branched :4/6 brks	100-125cm	15L	Counted
169 -	Cc	Cistus corbariensis	Bushy :3/4 brks	30-40cm	5L	4/m²
554 -	Ccn	Convolvulus cneorum	Bushy :3/4 brks	30-40cm	5L	3/m²
194 -	CEAREPA	Ceanothus thyrsiflorus repens	Bushy :3/4 brks	30-40cm	5L	3/m²
178 -	CHOGf	Choisya 'Goldfingers'	Bushy :3/4 brks	30-40cm	5L	3/m²
116 -	CHOSUNA	Choisya ternata 'Sundance'	Bushy :3/5 brks	40-60cm	10L	3/m²
262 -	CISPUR	Cistus purpureus	Bushy :3/4 brks	30-40cm	5L	4/m²
9 -	CORAVA	Corylus avellana 'Aurea'	Branched :4/6 brks	100-125cm	15L	Counted
9 -	CORKOC	Cornus kousa var. chinensis	Branched :4/6 brks	100-125cm	15L	Counted
940 -	CORSA	Cornus sanguinea	Branched :3/5 brks	60-80cm	10L	3/m²
8 -	CORSA	Cornus sanguinea	Branched :3/5 brks	60-80cm	10L	Counted
42 -	CORSTKEG	Cornus stolonifera 'Kelsey Gold'	Branched :3/5 brks	60-80cm	10L	3/m²
189 -	EAB	Escallonia 'Apple Blossom'	Bushy :3/5 brks	60-80cm	10L	3/m²
4 -	EeGE	Elaeagnus ebbingei 'Gilt Edge'	Branched :4/6 brks	100-125cm	10L	Counted
23 -	EeGE	Elaeagnus ebbingei 'Gilt Edge'	Bushy :3/5 brks	60-80cm	10L	3/m²
575 -	EfEnG	Euonymus fortunei 'Emerald 'n' Gold'	Bushy :3/4 brks	30-40cm	5L	3/m²
758 -	EfSQ	Euonymus fortunei 'Silver Queen'	Bushy :3/4 brks	30-40cm	5L	3/m²
198 -	ESCRE	Escallonia 'Red Elf'	Bushy :3/5 brks	40-60cm	10L	3/m²
33 -	FAJA	Fatsia japonica	Branched :4/6 brks	100-125cm	15L	Counted
4 -	FATJAVA	Fatsia japonica 'Variegata'	Branched :4/6 brks	100-125cm	15L	Counted
420 -	HAG	Hebe 'Autumn Glory'	Bushy :3/4 brks	30-40cm	5L	3/m²
1 -	HAMIN	Hamamelis intermedia	Branched :4/6 brks	100-125cm	15L	Counted
171 -	HEBALRE	Hebe albicans 'Red Edge'	Bushy :3/4 brks	30-40cm	5L	4/m²
14 -	HEBGG	Hebe 'Green Globe'	Bushy :3/4 brks	30-40cm	5L	4/m²
208 -	HEBMW	Hebe 'Mrs Winder'	Bushy :3/4 brks	30-40cm	5L	3/m²
163 -	HEBNB	Hebe 'Nicola's Blush'	Bushy :3/4 brks	30-40cm	5L	3/m²
812 -	HEBRA	Hebe rakaiensis	Bushy :3/4 brks	30-40cm	5L	3/m²
13 -	HHi	Hypericum 'Hidcote'	Bushy :3/4 brks	30-40cm	5L	3/m²
1011 -	LaH	Lavandula angustifolia 'Hidcote'	Bushy :3/4 brks	30-40cm	5L	4/m²
100 -	LANO	Laurus nobilis	Bushy: Clipped Laurus ball :3/6 brks	125-150cm	15-20L	Counted
26 -	LANO	Laurus nobilis	Bushy: Clipped Laurus cone :3/6 brks	100-125cm	15-20L	Counted
590 -	LaR	Lavandula angustifolia 'Rosea'	Bushy :3/4 brks	30-40cm	5L	4/m²
35 -	LAVANAL	Lavandula angustifolia 'Alba'	Bushy :3/4 brks	30-40cm	5L	4/m²
62 -	LONNIMG	Lonicera nitida 'May Green'	Bushy :3/4 brks	30-40cm	5L	3/m²
194 -	MaA	Mahonia aquifolium 'Apollo'	Bushy :3/5 brks	40-60cm	10L	3/m²
6 -	MAHCHAA	Mahonia media 'Charity'	Multistem 3 stems: Branched :4/6 brks	100-125cm	15L	Counted
51 -	PHOJE	Phormium 'Jester'	C :15 Leaves	40-60cm	15L	Counted
9 -	PHOPLBL	Phormium 'Platt's Black'	C :15 Leaves	40-60cm	15L	Counted
31 -	PHOWAVA	Phormium 'Yellow Wave'	C :15 Leaves	40-60cm	15L	Counted
194 -	PITTEPU	Pittosporum tenuifolium 'Purpureum'	Bushy :3/5 brks	40-60cm	10L	3/m²
8 -	PITTETT	Pittosporum tenuifolium 'Tom Thumb'	Bushy :3/4 brks	30-40cm	5L	3/m²
142 -	PIOL	Prunus laurocerasus 'Otto Luyken'	Bushy :3/5 brks	40-60cm	10L	3/m²
90 -	PRUSP	Prunus spinosa	BR :Branched :2/3 brks :1+1	60-80cm		3/m²
60 -	Rca	Rosa canina	BR :Branched :2/3 brks :1+1	60-80cm		3/m²
13 -	RCsW	Rhododendron 'Cunningham's White'	Branched :4/6 brks	100-125cm	15L	Counted
16 -	ROOF	Rosmarinus officinalis	Bushy :3/4 brks	30-40cm	5L	3/m²
132 -	RUSAC	Ruscus aculeatus	Bushy :3/4 brks	30-40cm	5L	3/m²
106 -	RUSAC	Ruscus aculeatus	Bushy :3/6 brks :C	30-40cm	5L	4/m²
61 -	SALOFTR	Salvia officinalis 'Tricolor'	Bushy :3/4 brks	30-40cm	5L	3/m²
577 -	SjRu	Skimmia japonica 'Rubella'	Bushy :3/4 brks	30-40cm	5L	3/m²
177 -	SKIJAKEW	Skimmia japonica 'Kew White'	Bushy :3/5 brks	40-60cm	10L	3/m²
37 -	SPIJAF	Spiraea japonica 'Fire Light'	Bushy :3/4 brks	30-40cm	5L	3/m²
394 -	Vd	Viburnum davidii	Bushy :3/5 brks	40-60cm	10L	3/m²
366 -	VIBPRIA	Viburnum tinus 'Eve Price'	Bushy :3/5 brks	40-60cm	10L	3/m²
71 -	VIBTIVA	Viburnum tinus 'Variegatum'	Bushy :3/5 brks	40-60cm	10L	3/m²

Grasses

Number	Abbreviation	Species	Specification	Pot Size	Density
28 -	CAMO	Carex morrowii variegata	Full Pot	5-7.5L	5/m²
417 -	CAREV	Carex oshimensis 'Evergold'	Full Pot	5-7.5L	5/m²
44 -	CARMOGB	Carex morrowii 'Gold Band'	Full Pot	5-7.5L	5/m²
20 -	CARMOSS	Carex morrowii 'Silver Sceptre'	Full Pot	5-7.5L	5/m²
38 -	HAKMAC	Hakonechloa macra	Full Pot	10L	5/m²
219 -	STITE	Stipa tenuissima	Full Pot	10L	5/m²

Herbaceous

Number	Abbreviation	Species	Specification	Pot Size	Density
337 -	BERSU	Bergenia 'Sunningdale'	Full Pot	10L	3/m²
12 -	CLu	Crocosmia 'Lucifer'	Full Pot	5-7.5L	Counted
10 -	CROGD	Crocosmia 'George Davison'	Full Pot	5-7.5L	Counted
12 -	CROSES	Crocosmia 'Severn Sunrise'	Full Pot	5-7.5L	Counted
65 -	HEUCB	Heuchera 'Coral Bells'	4 Buds :Full Pot	10L	4/m²
136 -	HEUOB	Heuchera 'Obsidian'	Full Pot	10L	3/m²
19 -	LIRMU	Liriope muscari	Full Pot	10L	4/m²
117 -	LIRMUGB	Liriope muscari 'Gold-banded'	Full Pot	10L	4/m²
453 -	LIRMUM	Liriope muscari 'Majestic'	Full Pot	10L	4/m²
104 -	LIRMUMW	Liriope muscari 'Munro White'	Full Pot	10L	4/m²
19 -	LIRMUV	Liriope muscari 'Variegata'	Full Pot	10L	4/m²
230 -	MISSISI	Miscanthus sinensis 'Silberturm'	7 Buds :Full Pot	10L	3/m²
110 -	SAJ	Sedum 'Autumn Joy'	Full Pot	10L	3/m²
146 -	SbSC	Stachys byzantina 'Silver Carpet'	Full Pot	10L	3/m²

Ferns

Number	Abbreviation	Species	Specification	Pot Size	Density
16 -	POLSE	Polystichum setiferum	Full Pot	5-7.5L	4/m²

Climbers

Number	Abbreviation	Species	Specification	Height	Pot Size	Density
27 -	ROSICECL	Rosa 'Iceberg, Cimbing'	Several Shoots :3/5 brks: Fixed onto fan trellis	100-150cm	5-7.5L	Counted

Beech Hedge

Number	Abbreviation	Species	Specification	Height	Density
1412 -	FAGSY	Fagus sylvatica	BR: Double staggered row	60-80cm	5/m
Total :1412 -					

Hornbeam Hedge

Number	Abbreviation	Species	Specification	Height	Density
6546 -	CARBET	Carpinus betulus	BR: Double staggered row	60-80cm	5/m
42 -	CARBET	Carpinus betulus	Bushy :3/4 brks :Clipped level at 0.5m high: BR: Double staggered row	60-80cm	3/m
Total :6588 -					

Instant Native Hedge Mix

Number	Abbreviation	Species	Specification	Height	Pot Size	Density	%
157 -	Cal	Cornus alba	Bushy :5/6 brks :C	60-80cm	5L	5/m	20%
196 -	Cmo	Crataegus monogyna	Bushy :5/6 brks :C	60-80cm	5L	5/m	25%
196 -	LIGVU	Ligustrum vulgare	Bushy :5/6 brks :C	60-80cm	5L	5/m	25%
117 -	PRUSP	Prunus spinosa	Bushy :5/6 brks :C	60-80cm	5L	5/m	15%

Large Mix 1

Number	Abbreviation	Species	Specification	Height	Pot Size	Density	%
126 -	CORSTKEG	Cornus stolonifera 'Kelsey Gold'	Branched :3/5 brks	60-80cm	10L	3/m²	20%
158 -	EeGE	Elaeagnus ebbingei 'Gilt Edge'	Bushy :3/5 brks	60-80cm	10L	3/m²	25%
65 -	LnBsG	Lonicera nitida 'Baggesen's Gold'	Bushy :3/5 brks	60-80cm	10L	3/m²	10%
158 -	VIBPRIA	Viburnum tinus 'Eve Price'	Bushy :3/5 brks	60-80cm	10L	3/m²	25%
126 -	WEIFLFOP	Weigela florida 'Foliis Purpureis'	Bushy :3/5 brks	60-80cm	10L	3/m²	20%
Total :633 -							

Large Mix 2

Number	Abbreviation	Species	Specification	Height	Pot Size	Density	%
233 -	CEABLC	Ceanothus 'Blue Cushion'	Bushy :3/5 brks	60-80cm	10L	3/m²	25%
233 -	EeGE	Elaeagnus ebbingei 'Gilt Edge'	Bushy :3/5 brks	60-80cm	10L	3/m²	25%
233 -	VIBPRIA	Viburnum tinus 'Eve Price'	Bushy :3/5 brks	60-80cm	10L	3/m²	25%
233 -	WEIFLFOP	Weigela florida 'Foliis Purpureis'	Bushy :3/5 brks	60-80cm	10L	3/m²	25%
Total :932 -							

Large Mix 3

Number	Abbreviation	Species	Specification	Height	Pot Size	Density	%
9 -	CHOTE	Choisya ternata	Bushy :3/5 brks	60-80cm	10L	3/m²	20%
9 -	CORSAMF	Cornus sanguinea 'Midwinter Fire'	Branched :3/5 brks	60-80cm	10L	3/m²	20%
9 -	CORSTKEG	Cornus stolonifera 'Kelsey Gold'	Branched :3/5 brks	60-80cm	10L	3/m²	20%
9 -	PfRR	Photinia fraseri 'Red Robin'	Bushy :3/5 brks	60-80cm	10L	3/m²	20%
9 -	VIBPRIA	Viburnum tinus 'Eve Price'	Bushy :3/5 brks	60-80cm	10L	3/m²	20%
Total :45 -							

Large Native Hedge Mix

Number	Abbreviation	Species	Specification	Height	Density	%
34 -	Ac	Acer campestre	BR :Double staggered row	125-150cm	5/m	10%
34 -	Cav	Corylus avellana	BR :Double staggered row	125-150cm	5/m	10%
136 -	Cmo	Crataegus monogyna	BR :Double staggered row	125-150cm	5/m	40%
34 -	Ia	Ilex aquifolium	BR :Double staggered row	125-150cm	5/m	10%
17 -	LIGVU	Ligustrum vulgare	BR :Double staggered row	125-150cm	5/m	5%
34 -	PRUSP	Prunus spinosa	BR :Double staggered row	125-150cm	5/m	10%
34 -	VIBLA	Viburnum lantana	BR :Double staggered row	125-150cm	5/m	10%
17 -	VIBOP	Viburnum opulus	BR :Double staggered row	125-150cm	5/m	5%
Total :340 -						

Medium Mix 1

Number	Abbreviation	Species	Specification	Height	Pot Size	Density	%
297 -	BRASU	Brachyglottis 'Sunshine'	Bushy :3/4 brks	30-40cm	5L	3/m²	15%
387 -	ESCRE	Escallonia 'Red Elf'	Bushy :3/4 brks	30-40cm	5L	3/m²	20%
387 -	EfSQ	Euonymus fortunei 'Silver Queen'	Bushy :3/4 brks	30-40cm	5L	3/m²	20%
387 -	HEBNB	Hebe 'Nicola's Blush'	Bushy :3/4 brks	30-40cm	5L	3/m²	20%
476 -	WEIMOB	Weigela 'Mont Blanc'	Bushy :3/4 brks	30-40cm	5L	3/m²	25%
Total :1934 -							

Medium Mix 2

Number	Abbreviation	Species	Specification	Height	Pot Size	Density	%
124 -	EfEnG	Euonymus fortunei 'Emerald 'n' Gold'	Bushy :3/4 brks	30-40cm	5L	3/m²	20%
95 -	HEBRA	Hebe rakaiensis	Bushy :3/4 brks	30-40cm	5L	3/m²	15%
124 -	MaA	Mahonia aquifolium 'Apollo'	Bushy :3/4 brks	30-40cm	5L	3/m²	20%
153 -	POLSE	Polystichum setiferum	Full Pot		5-7.5L	3/m²	25%
124 -	ROSOFLW	Rosmarinus officinalis 'Lady in White'	Bushy :3/4 brks	30-40cm	5L	3/m²	20%
Total :620 -							

Medium Mix 3

Number	Abbreviation	Species	Specification	Height	Pot Size	Density	%
348 -	EfEnG	Euonymus fortunei 'Emerald 'n' Gold'	Bushy :3/4 brks	30-40cm	5L	3/m²	25%
216 -	HAG	Hebe 'Autumn Glory'	Bushy :3/4 brks	30-40cm	5L	3/m²	15%
282 -	HEBRA	Hebe rakaiensis	Bushy :3/4 brks	30-40cm	5L	3/m²	20%
348 -	LAVANAL	Lavandula angustifolia 'Alba'	Bushy :3/4 brks	30-40cm	5L	3/m²	25%
216 -	WEISN	Weigela 'Snowflake'	Bushy :3/4 brks	30-40cm	5L	3/m²	15%
Total :1410 -							

Native Hedge Mix

Number	Abbreviation	Species	Specification	Height	Density	%
195 -	Ac	Acer campestre	BR :Double staggered row	60-80cm	5/m	10%
195 -	Cav	Corylus avellana	BR :Double staggered row	60-80cm	5/m	10%
954 -	Cmo	Crataegus monogyna	BR :Double staggered row	60-80cm	5/m	50%
101 -	LIGVU	Ligustrum vulgare	BR :Double staggered row	60-80cm	5/m	5%
195 -	PRUSP	Prunus spinosa	BR :Double staggered row	60-80cm	5/m	10%
195 -	VIBLA	Viburnum lantana	BR :Double staggered row	60-80cm	5/m	10%
101 -	VIBOP	Viburnum opulus	BR :Double staggered row	60-80cm	5/m	5%
Total :1936 -						

Native Shrub Mix

Number	Abbreviation	Species	Specification	Height	Pot Size	Density	%
1565 -	CORSA	Cornus sanguinea	BR :Branched :2/3 brks :1+1	60-80cm		3/m²	20%
1565 -	Cav	Corylus avellana	BR :Branched :2/3 brks :1+1	60-80cm		3/m²	20%
1565 -	Cmo	Crataegus monogyna	C :Bushy :3/5 brks	1.0m	10-15L	3/m²	20%
1565 -	PRUSP	Prunus spinosa	BR :Branched :2/3 brks :1+1	60-80cm		3/m²	20%
1565 -	RHACA	Rhamnus cathartica	BR :Branched :2/3 brks :1+1	60-80cm		3/m²	20%
Total :7825 -							

Native Shrub Mix 2

Number	Abbreviation	Species	Specification	Height	Density	%
192 -	CORSA	Cornus sanguinea	BR :Branched :2/3 brks:1+1	60-80cm	3/m²	15%
192 -	Cav	Corylus avellana	BR :Branched :2/3 brks:1+1	60-80cm	3/m²	15%
192 -	Eeu	Euonymus europaeus	BR :Branched :2/3 brks:1+1	60-80cm	3/m²	15%
130 -	Rca	Rosa canina	BR :Branched :2/3 brks:1+1	60-80cm	3/m²	10%
130 -	RUSAC	Ruscus aculeatus	BR :Branched :2/3 brks:1+1	60-80cm	3/m²	10%
130 -	SALCAPPE	Salix caprea 'Kilmarnock'	BR :Branched :2/3 brks:1+1	60-80cm	3/m²	10%
130 -	SAMNI	Sambucus nigra	BR :Branched :2/3 brks:1+1	60-80cm	3/m²	10%
192 -	Ue	Ulex europaeus	BR :Branched :2/3 brks:1+1	60-80cm	3/m²	15%
Total :1288 -						

Native Woodland Mix

Number	Abbreviation	Species	Specification	Height	Density	%
53 -	Ac	Acer campestre	Transplant :1+1 :BR	60-80cm	1.5Ctr	10%
47 -	Agl	Alnus glutinosa	Transplant :1+1 :BR	60-80cm	1.5Ctr	9%
47 -	BETPE	Betula pendula	Transplant :1+1 :BR	60-80cm	1.5Ctr	9%
6 -	BETPE	Betula pendula	Feather :2+2 :BR	175-200cm	1.5Ctr	1%
6 -	CARBET	Carpinus betulus	Feather :2+2 :BR	175-200cm	1.5Ctr	1%
27 -	CORSA	Cornus sanguinea	Transplant :1+1 :BR	60-80cm	1.5Ctr	5%
27 -	Cav	Corylus avellana	Transplant :1+1 :BR	60-80cm	1.5Ctr	5%
53 -	Cmo	Crataegus monogyna	Transplant :1+1 :BR	60-80cm	1.5Ctr	10%
47 -	ILXAQ	Ilex aquifolium	Leader With Laterals :1+1 :C	60-80cm	1.5Ctr	9%
47 -	Pav	Prunus avium	Transplant :1+1 :BR	60-80cm	1.5Ctr	9%
6 -	Pav	Prunus avium	Feather :2+2 :BR	125-150cm	1.5Ctr	1%
53 -	PRUSP	Prunus spinosa	Transplant:1+1 :BR	60-80cm	1.5Ctr	10%
47 -	Qr	Quercus robur	Transplant:1+1 :BR	60-80cm	1.5Ctr	9%
6 -	Qr	Quercus robur	Feather:2+2 :BR	175-200cm	1.5Ctr	1%
53 -	Rca	Rosa canina	Transplant:1+1 :BR	60-80cm	1.5Ctr	10%
6 -	Sau	Sorbus aucuparia	Feather :2+2 :BR	175-200cm	1.5Ctr	1%
Total :531 -						

Ornamental Mix 1

Number	Abbreviation	Species	Specification	Height	Pot Size	Density	%
281 -	CARMOGB	Carex morrowii 'Gold Band'	Full Pot		5-7.5L	3/m²	20%
473 -	LAVANVE	Lavandula angustifolia 'Vera'	Bushy :3/4 brks	30-40cm	5L	3/m²	35%
212 -	POLSE	Polystichum setiferum	Full Pot		5-7.5L	3/m²	15%
409 -	RUSAC	Ruscus aculeatus	Bushy :3/4 brks	30-40cm	5L	3/m²	30%
Total :1375 -							

Ornamental Mix 2

Number	Abbreviation	Species	Specification	Height	Pot Size	Density	%
269 -	Cc	Cistus corbariensis	Bushy :3/4 brks	30-40cm	5L	4/m²	30%
225 -	HEBALRE	Hebe albicans 'Red Edge'	Bushy :3/4 brks	30-40cm	5L	4/m²	25%
269 -	HEUSN	Heuchera 'Snowstorm'	Full Pot		5-7.5L	4/m²	30%
141 -	NEPRASN	Nepeta racemosa 'Snowflake'	Full Pot		5-7.5L	4/m²	15%
Total :904 -							

Ornamental Mix 3

Number	Abbreviation	Species	Specification	Height	Pot Size	Density	%
23 -	EUOFOVA	Euonymus fortunei 'Variegatus'	Bushy :3/4 brks	30-40cm	5L	4/m²	20%
28 -	GERDA	Geranium dalmaticum	Full Pot		5-7.5L	4/m²	25%
34 -	LAVANDB	Lavandula angustifolia 'Dwarf Blue'	Bushy :3/4 brks	30-40cm	5L	4/m²	30%
28 -	LIRMUV	Liriope muscari 'Variegata'	Full Pot		10L	4/m²	25%
Total :113 -							

Osmanthus burkwoodii Hedge

Number	Abbreviation	Species	Specification	Height	Pot Size	D
313 -	Ob	Osmanthus burkwoodii	C :Bushy :3/5 brks :Initially clipped to 500mm high	60-80cm	10L	3/
Total :313 -						

Playspace Mix

Number	Abbreviation	Species	Specification	Height	Pot Size	Density	%
45 -	BRASU	Brachyglottis 'Sunshine'	Bushy :3 brks	30-40cm	5L	3/m²	15%
45 -	HEBRA	Hebe rakaiensis	Bushy :3 brks	30-40cm	5L	3/m²	15%
45 -	LaH	Lavandula angustifolia 'Hidcote'	Bushy :3 brks	30-40cm	5L	3/m²	15%
45 -	MISSISI	Miscanthus sinensis 'Silberturm'	Full Pot		5L	3/m²	15%
31 -	ROSOF	Rosmarinus officinalis	Bushy :3 brks	30-40cm	5L	3/m²	10%
45 -	SPIJACAL	Spiraea japonica 'Candle Light'	Bushy :3 brks	30-40cm	5L	3/m²	15%
45 -	STABY	Stachys byzantina 'Big Ears'	Full Pot		5L	3/m²	15%
Total :301 -							

Marginal Planting Mix

Number	Abbreviation	Species	Specification	Density	%
60 -	CALPA	Caltha palustris	Supplied in 11cm mesh containers	9/m²	20%
31 -	FILUL	Filipendula ulmaria	Supplied in 11cm mesh containers	9/m²	10%
46 -	IRIPS	Iris pseudacorus	Supplied in 11cm mesh containers	9/m²	15%
46 -	JUNEF	Juncus effusus	Supplied in 11cm mesh containers	9/m²	15%
46 -	LYTSA	Lythrum salicaria	Supplied in 11cm mesh containers	9/m²	15%
31 -	POTPA	Potentilla palustris	Supplied in 11cm mesh containers	9/m²	10%
46 -	SAGSA	Sagittaria sagittifolia	Supplied in 11cm mesh containers	9/m²	15%
Total :306 -					

Attenuation Base Mix

Number	Abbreviation	Species	Specification	Pot Size	Density	%
501 -	CARPE	Carex pendula	Clump	1L	10/m²	15%
1324 -	CARRI	Carex riparia	Clump	1L	10/m²	40%
501 -	ERIAN	Eriophorum angustifolium	Clump	1L	10/m²	15%
995 -	LYTSA	Lythrum salicaria	Plug: Well Rooted	0.5L	10/m²	30%
Total :3321 -						

Marginal / Aquatics

Number	Abbreviation	Species	Specification	Pot Size	Density
123 -	CARPE	Carex pendula	Full Pot	5L	5/m²
15 -	FONAN	Fontinalis antipyretica	Local or British: Bunched and Weighted		Counted
3 -	NYMPHA	Nymphaea alba	Well Rooted: Supplied in 2L Planting basket		Counted
1 -	POTNAT	Potamogeton natans	Well Rooted: Supplied in 2L Planting basket		Counted

Oxygenators

Number	Abbreviation	Species	Specification	Density
15 -	MYRSP	Myriophyllum spicatum	Local or British: Bunched and Weighted	Counted

Emergent Pond Mix

Number	Abbreviation	Species	Specification	Density	%
36 -	ACOCA	Acorus calamus	Supplied in 11cm mesh containers	9/m²	30%
30 -	BUTUM	Butomus umbellatus	Supplied in 11cm mesh containers	9/m²	25%
30 -	PERAM	Persicaria amphibia	Supplied in 11cm mesh containers	9/m²	25%
24 -	SAGSA	Sagittaria sagittifolia	Supplied in 11cm mesh containers	9/m²	20%
Total :120 -					

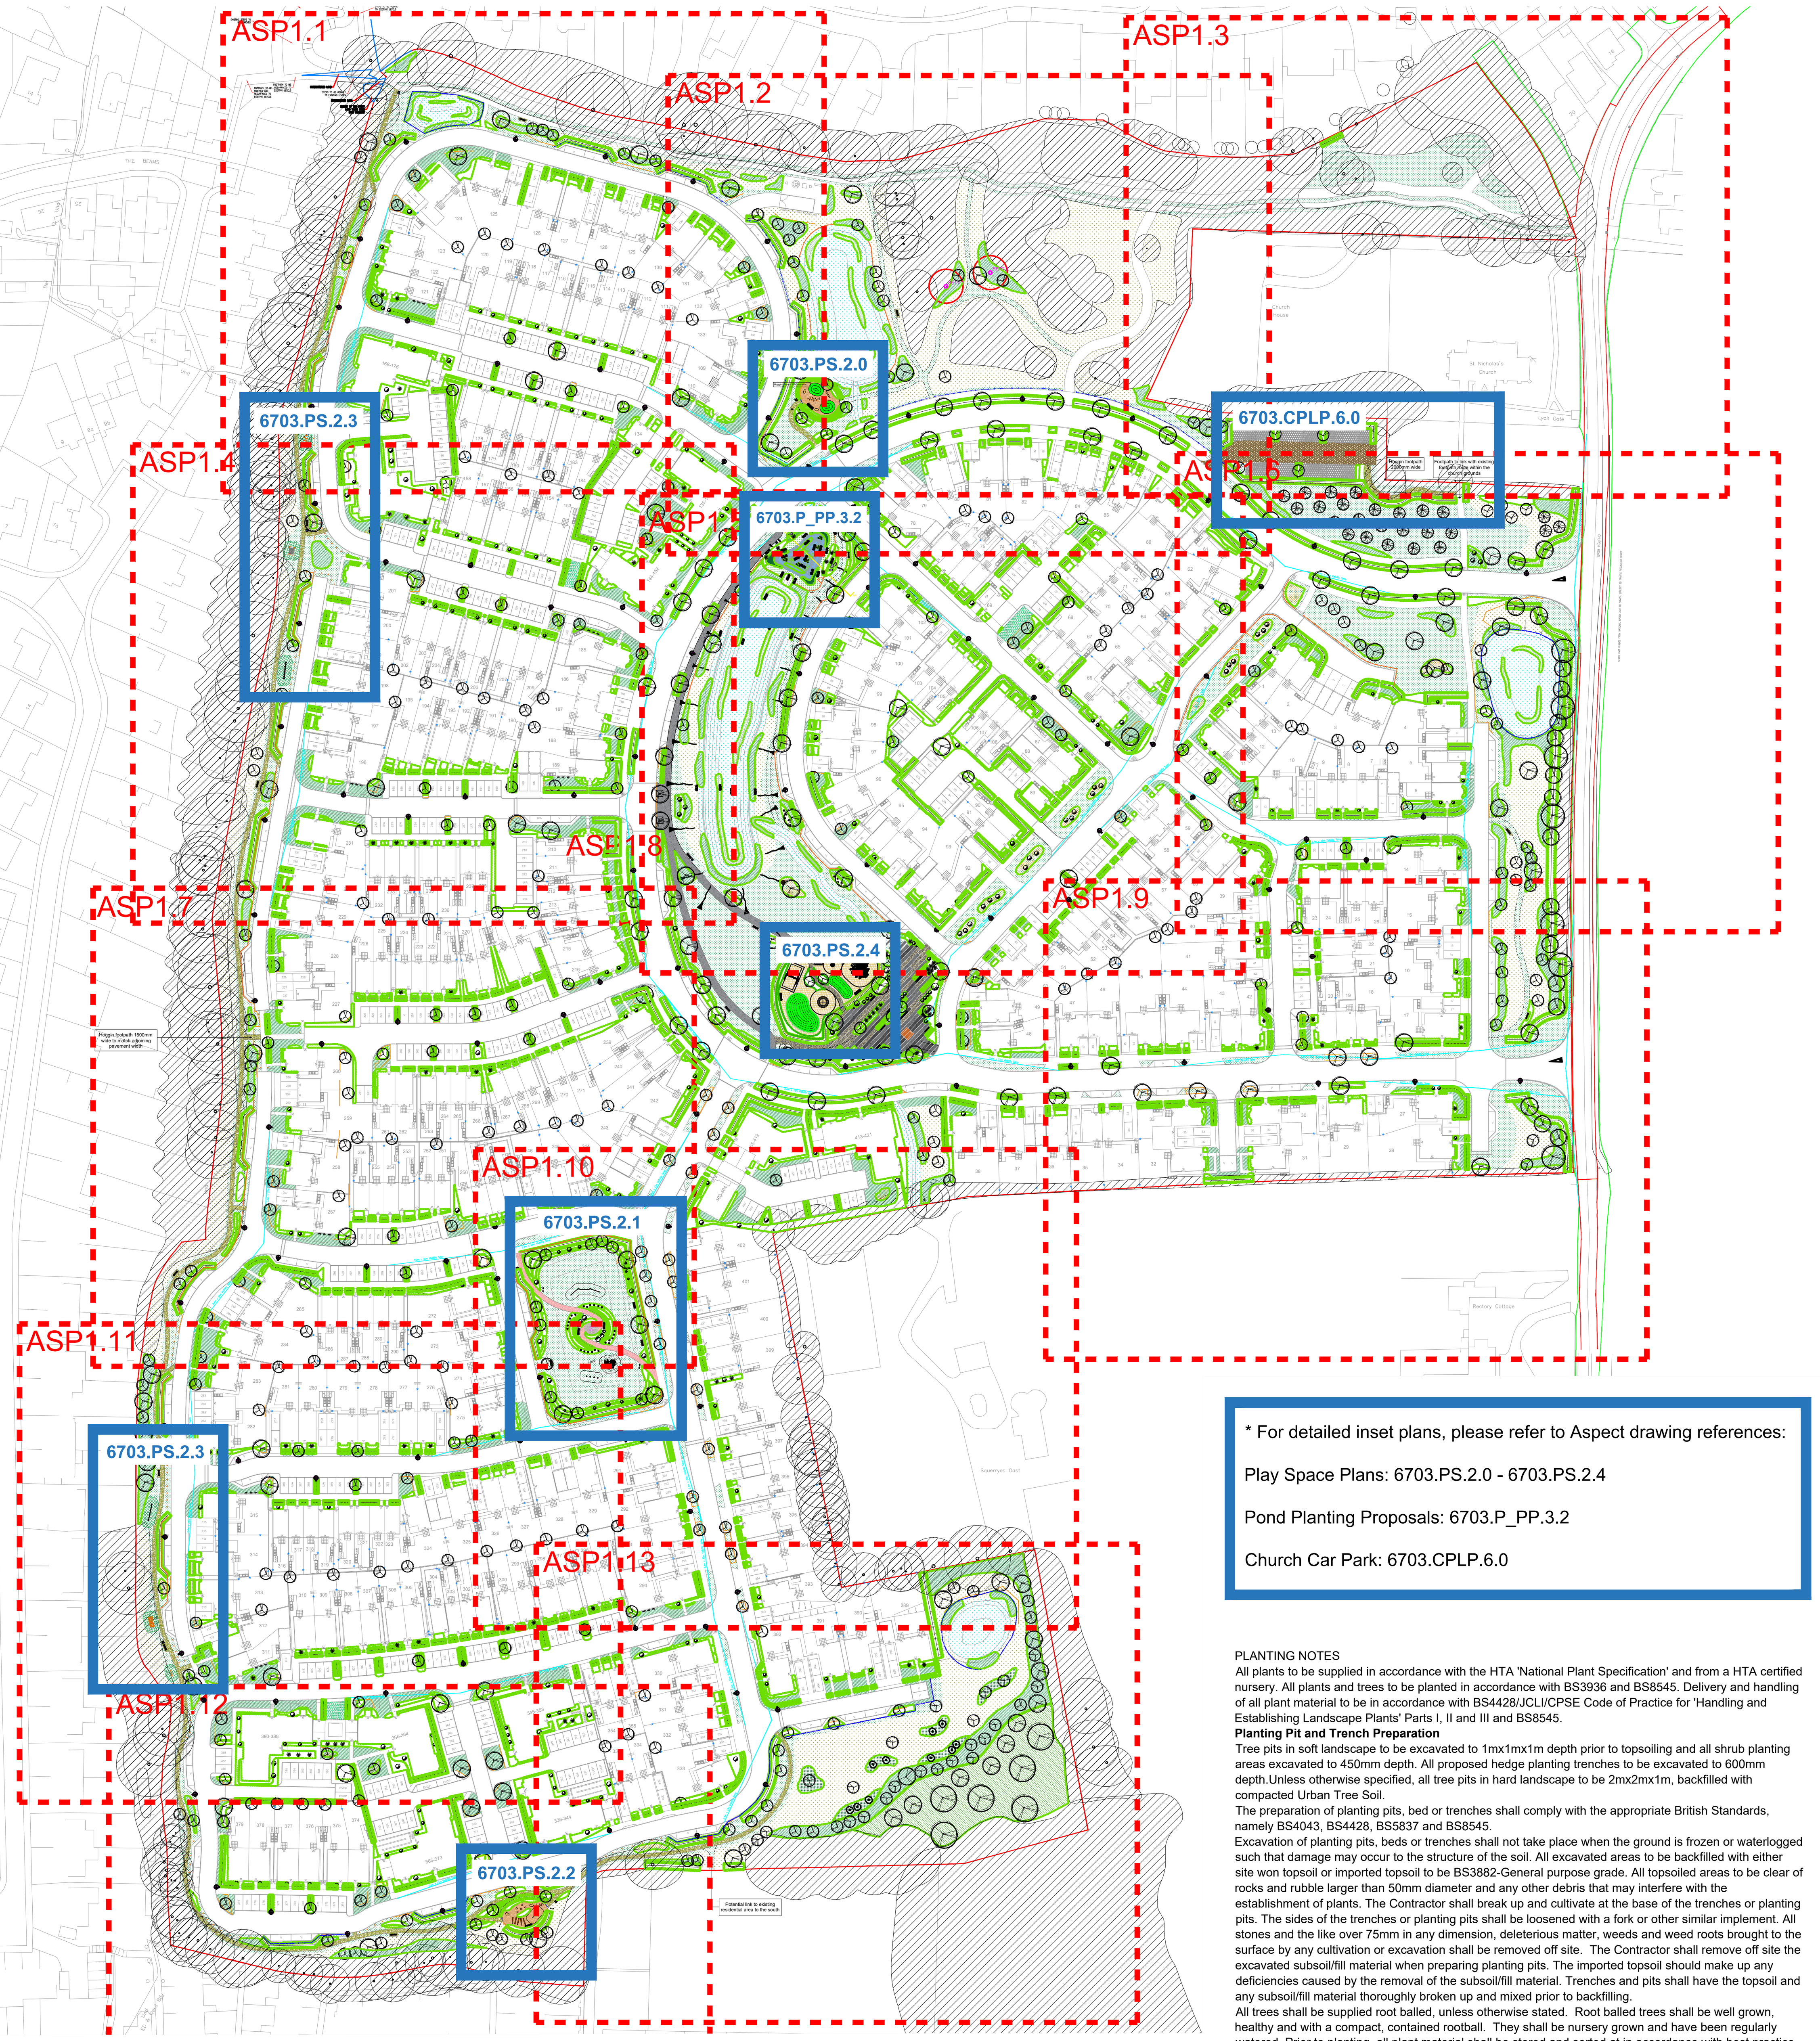

* For detailed inset plans, please refer to Aspect drawing references:

Play Space Plans: 6703.PS.2.0 - 6703.PS.2.4

Pond Planting Proposals: 6703.P_PP.3.2

Church Car Park: 6703.CPLP.6.0

Swale Mix

Number	Abbreviation	Species	Specification	Pot Size	Density	%
115 -	ACOCA	Acorus calamus	Clump	2L	10/m²	20%
59 -	CARPA	Carex panicea	Clump	2L	10/m²	10%
115 -	CARPE	Carex pendula	Full Pot :5 Buds	5-7.5L	10/m²	20%
115 -	IRPSE	Iris pseudacorus	Full Pot :5 Buds	5-7.5L	10/m²	20%
87 -	MISSIKA	Miscanthus sinensis 'Kaskade'	Full Pot :5 Buds	5-7.5L	10/m²	15%
87 -	TYPAN	Typha angustifolia	Clump	2L	10/m²	15%
Total :578 -						

Yew Hedge

Number	Abbreviation	Species	Specification	Pot Size	Height	Density
2847 -	TAXBA	Taxus baccata	Bushy: 3/4 brks: C	3L	30-40cm	4/m
Total :2847 -						

Managed Scrub Mix

Number	Abbreviation	Species	Specification	Height	Density	%
46 -	Cmo	Crataegus monogyna	BR :Branched :2/3 brks :1+1	60-80cm	1/m²	20%
58 -	Csc	Cytisus scoparius	BR :Branched :2/3 brks :1+1	60-80cm	1/m²	25%
36 -	MALSY	Malus sylvestris	Multi-Stemmed :3 Stems :3/5 brks	100-125cm	1/m²	15%
46 -	SAMNI	Sambucus nigra	BR :Branched :2/3 brks :1+1	60-80cm	1/m²	20%
46 -	Ue	Ulex europaeus	BR :Branched :2/3 brks :1+1	60-80cm	1/m²	20%
Total :232 -						

Pond Edge Mix

Number	Abbreviation	Species	Specification	Pot Size	Density	%
21 -	BLESP	Blechnum spicant	Full Pot	3L	9/m²	15%
34 -	CARRIV	Carex riparia 'Variegata'	Full Pot :5 Buds	3L	9/m²	25%
21 -	DRYAT	Dryopteris atrata	Full Pot	3L	9/m²	15%
21 -	IRILB	Iris louisiana 'Bilgola'	Full Pot: 5 Buds	3-3.5L	9/m²	15%
14 -	IRIPSV	Iris pseudacorus 'Variegata'	Full Pot :5 Buds	3-3.5L	9/m²	10%
28 -	JUNEF	Juncus effusus	Full Pot: 5 Buds	3-3.5L	9/m²	20%
Total :139 -						

Native Bulb Mix

Number	Abbreviation	Species	Specification	Density	Percentage Contribution
1909 -	GALNI	Galanthus nivalis		20/m²	25%
1909 -	HyaNoSc	Hyacinthoides non-scripta	Grade 4/6	20/m²	25%
3802 -	NARPSE	Narcissus pseudonarcissus		20/m²	50%
Total :7620 -					

Privet-Ligustrum Hedge

Number	Abbreviation	Species	Specification	Height	Pot Size	Density
2035 -	LIGOV	Ligustrum ovalifolium	C :Bushy	60-80cm	5L	3/m
Total :2035 -						

Amenity Grass Mix
Emorsgate EL1 Flowering Lawn Mixture. Sown at 40kg/ha
DLF UK - PM120 Slowgrowth Grass Mix to be sown on mown grass pathways.

Pond Edge Mix
Emorsgate EP1 Pond Edge Mixture. Sown at 40kg/ha

Wet Grass Mix
Emorsgate EM8 Meadow Mixture for Wetlands. Sown at 40kg/ha

Wildflower Grass Mix
Emorsgate EM3 Special General Purpose Meadow Mixture. Sown at 40kg/ha

PLANTING NOTES

All plants to be supplied in accordance with the HTA 'National Plant Specification' and from a HTA certified nursery. All plants and trees to be planted in accordance with BS3936 and BS8545. Delivery and handling of all plant material to be in accordance with BS4428/JCLI/CPSE Code of Practice for 'Handling and Establishing Landscape Plants' Parts I, II and III and BS8545.

Planting Pit and Trench Preparation

Tree pits in soft landscape to be excavated to 1mx1mx1m depth prior to topsoiling and all shrub planting areas excavated to 450mm depth. All proposed hedge planting trenches to be excavated to 600mm depth.Unless otherwise specified, all tree pits in hard landscape to be 2mx2mx1m, backfilled with compacted Urban Tree Soil.

The preparation of planting pits, bed or trenches shall comply with the appropriate British Standards, namely BS4043, BS4428, BS5837 and BS8545.

Excavation of planting pits, beds or trenches shall not take place when the ground is frozen or waterlogged such that damage may occur to the structure of the soil. All excavated areas to be backfilled with either site won topsoil or imported topsoil to be BS3882-General purpose grade. All topsoiled areas to be clear of rocks and rubble larger than 50mm diameter and any other debris that may interfere with the establishment of plants. The Contractor shall break up and cultivate at the base of the trenches or planting pits. The sides of the trenches or planting pits shall be loosened with a fork or other similar implement. All stones and the like over 75mm in any dimension, deleterious matter, weeds and weed roots brought to the surface by any cultivation or excavation shall be removed off site. The Contractor shall remove off site the excavated subsoil/fill material when preparing planting pits. The imported topsoil should make up any deficiencies caused by the removal of the subsoil/fill material. Trenches and pits shall have the topsoil and any subsoil/fill material thoroughly broken up and mixed prior to backfilling.

All trees shall be supplied root balled, unless otherwise stated. Root balled trees shall be well grown, healthy and with a compact, contained rootball. They shall be nursery grown and have been regularly watered. Prior to planting, all plant material shall be stored and sorted at in accordance with best practice.

Planting

All plants shall be planted in a random fashion avoiding formal regimented lines at densities indicated in the schedule, unless otherwise specified. Unless otherwise specified, all hedgerows shall be planted in a double staggered rows and hedgerow mixes shall be planted in groups of 7, 9 & 13s at densities indicated on the schedule. Ornamental shrub planting mixes shall be planted in groups of 5, 7 & 11s and native shrub planting mixes shall be planted in groups of 9, 13 & 15s. The selection, procurement, handling, storage and planting operations of all proposed trees shall be in accordance with BS8545:2014 - Trees: from nursery to independence in the landscape, recommendations.

Planting and associated operations shall comply with BS4043, BS4428, BS5837 and BS8545. Unless otherwise stated planting shall be carried out during the period of 1 Nov to 31 March when the ground is not frozen or water logged. If planting is required outside this period agreement shall be sought and all bare root plants shall be substituted with container grown stock.

Provide Bamboo cane support and 'Treebio Biodegradeable Spiral Guards' (Green-tech Product code: 160PS1031-PRO) or similar to all native shrubs and hedgerows, young sapling trees, whips and feather planting, ensuring that the main or terminal bud is protruding out above the top of the spirals.

Watering

All plants shall be watered in to field capacity immediately after planting and mulched with 50mm depth of medium grade crushed mulch. The Contractor shall water the trees, shrubs and hedges once planted so that the entire tree pit or planted area is moistened to field capacity, i.e. "the amount of water retained by previously saturated soil once full drainage has ceased". Watering to field capacity shall continue frequently and on a regular basis as considered necessary by the landscape contractor and as necessary to ensure the successful establishment and continued thriving of all planting. Additional watering shall be undertaken during summer months and/or periods of drought. Post planting management and maintenance specifically for new tree planting shall include ongoing irrigation and formative pruning as outlined in BS8545. The period over which regular irrigation required for transplanted trees is likely to be at least two full growing seasons to ensure successful establishment. As the root system develops the frequency of irrigation can be reduced.

Staking

All trees within soft landscape areas to be double staked with cross bar and tied, using 1.5m long, 75mm diameter rounded tree stakes 75mm brace, rubber tie and spacer block. Stakes not to extend more than 650mm above ground level. All trees within hardstanding/highways visibility splays to be clear stem to 1.5m high unless otherwise specified. Trees within hardstanding / specific pits to be underground guyed unless otherwise specifed.

Root Barriers

Root barriers (ReRoot 1000 or equivalent) to be included adjacent to buildings and services where necessary. Landscape contractor shall check all planting operations comply with appropriate standards and that in the absence of detailed surveys, any necessary underground investigations are undertaken to ensure there are no conflicts with existing or proposed utilities, services or foundations.

PROTECTION OF EXISTING VEGETATION TO BE RETAINED

Existing trees to be retained shall be protected in accordance with BS5837, from commencement to completion of all works on site.

N.B. All planting proposals including tree planting have been developed in order to create a high quality environment and gain planning consent for the development. All tree species have been reviewed in line with NHBC guidance (2017) and in the absence of any building foundation depths or detailed soil analysis information for the site. Where possible only low and moderate water demand species are proposed in close proximity to new buildings. A number of varied cultivars of these species as well as ornamental species that have a smaller overall mature height (which are not currently assessed within NHBC guidance 2017) are proposed to provide variety in the scheme and engineer's should consider these locations & species. Where necessary new building foundation depths shall be designed to accommodate the approved tree species, site specific soil shrinkage and tree water demand in line with NHBC standards 2017 (Chapter 4.2 - Building Near Trees). Planting plans have been prepared for planning purposes and in the absence of fully detailed ground investigations, geological or hydrological surveys and planting design or species choice may be subject to change - suitability should be confirmed on site by the landscape contractor. Detailed site specific soil analysis and suitable site drainage should be checked by landscape contractor to ensure planting can be implemented in accordance with approved drawings prior to implementation.

NOTES:

Based upon the Ordnance Survey map with permission of The Controller of Her Majesty's Stationery Office, © Crown Copyright.
Aspect Landscape Planning Ltd, West Court, Hardwick Business Park, Noral Way, Banbury OX16 2AF.
Licence 100045345

Copyright reserved

1:1500 @ A1

0m 10m 20m 50m

KEY:

- Site Boundary
- Highway Boundary
- Existing Trees
- Existing Shrubs
- Proposed Trees
- Proposed Orchard Trees
- Proposed Multistem Trees
- Proposed Large Native Hedgerow / Instant Hedgerow Mix - Maintained at a maximum height of 2m
- Proposed Native Hedge - Maintained at a maximum height of 1.5m
- Proposed Ornamental Hedgerow - Maintained at a maximum height of 600mm
- Proposed Climbers (Fixed onto pressure-treated golden brown timber fan trellis - Dimensions: (H)1800 x (W)945 x (D)30mm. Supplier and Product Code: Grange; HDFAN)
- Proposed Feature Shrub
- Proposed Native Woodland Mix
- Proposed Native Shrub Mix
- Proposed Managed Scrub Mix
- Proposed Shrubs
- Proposed Ornamental Bulbs
- Proposed Attenuation Base Mix
- Proposed Marginal Planting
- Proposed Swale Planting
- Proposed Pond Edge Planting Mix
- Proposed Emergent Pond Mix
- Proposed Aquatic Planting / Oxygenators
- Proposed Amenity Turf to Plot Frontages - Rolawn Medallion Turf Rolls or similar
- Proposed Amenity Grass - Emorsgate EL1 Flowering Lawn Mixture
- Proposed Wildflower Mix - Emorsgate EM3 Special General Purpose Meadow Mixture
- Proposed Wet Grass Mix - Emorsgate EM8 Meadow Mixture for Wetlands
- Proposed Pond Edge Mix - Emorsgate EP1 Pond Edge Mixture
- Proposed Grass Mown Path - 1200-1500mm Wide DLF UK - PM120 Slowgrowth Grass Mix to be sown on mown grass pathways.
- Proposed Timber Post and Rail Fence Height: 1200mm
- Proposed Timber Knee Rail Height: 600mm
- Hatton Rustic 4 Slat Seat - Located in P.O.S areas and LAPS
  Supplier: Broxap
  Finish: Treated Softwood Timber
  Size: (L) 2000 x (W) 580mm x (H) 770mm
  Root Fix Length: 300mm
  Code: BX17 4055
- Lakeside Seat - Located in the Plaza and 'The Square'
  Supplier: Broxap
  Frame Finish: Cast Iron Black Powder Coated Jet Black RAL 9005
  Fixing: Set of 4 Ground Bolts
  Timber: 11 Treated Iroko Slats
  Size: L1800 x W605 x H840mm
  Code: BX 2060
- Okehampton Redwood Litter Bin -
  Supplier: Broxap
  Size: D500mm W500mm H950mm
  Finish: Redwood Timber Slats
  Fixing: Set of 4 Shield Anchor Bolts for Installation Fixed onto Hoggin Surface
  Capacity: 120 Litres
  Code: BX17 4030
- Broxap Derby Round Litter Bin
  Finish: Stainless Steel - Standard 240 Grit Dull Polish
  Fixing: Set of 4 Shield Anchor Bolts for Installation Fixed onto 200mm deep concrete pad
  Height: 1110mm
  Width: 580mm
  Capacity: 130 litres
  Code: BX50S 2554
- Proposed Decorative Gravel
  Located at Church Road entrances
  Supplier: Decorative Aggregates or similar
  Finish: Cotswold Gold 20mm laid 50mm deep
- Tarmac Footpath - 2000mm Wide
- Timber-edged Hoggin Footpath
  Width: 1200mm unless stated.
  25 mm x 150 mm treated softwood timber edge fixed to 50 mm x 450 mm treated softwood timber pegs at 1m intervals.
  100mm depth sub-base and geotextile membrane with 40-50 mm depth surface course of compacted crushed aggregate.
  Buff hoggin surface max. 10 mm size or similar approved.
  This includes a dust binder to surface to stabalise it.
- Proposed Timber Bollard Posts
  Size: 100 mm wide x 1000 mm high (inc. 300 mm root)
  Finish: FSC Timber, Planed and Sanded
  Product Code: BX17 Pointed - Square
  Supplier: Broxap
  *Spaced at 1800mm intervals maximum where possible
- Visibility Splays
- Proposed Root Barriers
  ReRoot 1000 or equivalent
- Proposed Hedgehog Holes
  Located on rear garden fences

Plaza Hard Surface Key:

- Aluminium-edged Daltex Amber Gold Resin Bound Gravel
  Size: 1-4mm
  Depth: 15mm
- Aluminium Edging
  Product: AluExcel 150mm Edging Flexible (101028)
  Finish: Mill
  Thickness: 4.5mm
  Supplier: Kinley
- Tobermore Pedesta Block Paving
  Laid in 1m strips
  Size: 200 x 100 x 50mm
  Colour: Slate
- Tobermore Pedesta Block Paving
  Laid in 1m strips
  Size: 200 x 100 x 50mm
  Colour: Charcoal
- Public Art Feature Location

NB: Species within planting mixes to be planted in groups or 3, 5, and 7's in random positions ensuring that contrasting blocks are provided.

All frontage hedges to be positioned 0.5m back of highway boundary with a 0.5m bark mulch to the front. Tree planting to be located minimum 1m from kerb edge and 2m from highway boundary where possible.

150mm min gravel strip with timber edge to be installed along house and lawn interface to frontage. 30mm decorative gravel to be agreed with Bellway before installation and laid over geotextile membrane.

Climbers to be trained onto treated timber fan trellis. Dimensions (H1800 x W945mm) or similar to be proportional with proposed wall.

REV	DATE	NOTE	Drawn	Chk'd
E	24.10.22	Revised Knee Rails to Landscaping to Officer comments	CW	CW
D	26.08.22	Revised Landscaping to Officer comments	CW	CW
C	01.06.22	Revised Landscaping to Officer comments	CW	CW
B	11.02.22	Revised tree locations to updated lighting layout	IC	IC
A	17.12.21	Updated plans to latest layout and team comments	IC	CW

aspect landscape planning

TITLE
Church Road, Otham, Maidstone
Planting Plan Overview

CLIENT
Bellway Homes Ltd (Kent)

SCALE	DATE	DRAWN	CHK'D
1:1500@A1	JUL 2021	IC	CJ

DRAWING NUMBER	REVISION
6703.PP.1.0	E