RIBA

notes:

All dimensions to be checked on site and any discrepancies reported to the Architect/Contract Administrator before proceeding with the works on site, or off-site fabrication

Subject to site survey and inspection

.5m 0 1m 4m

Scale 1:50@A1

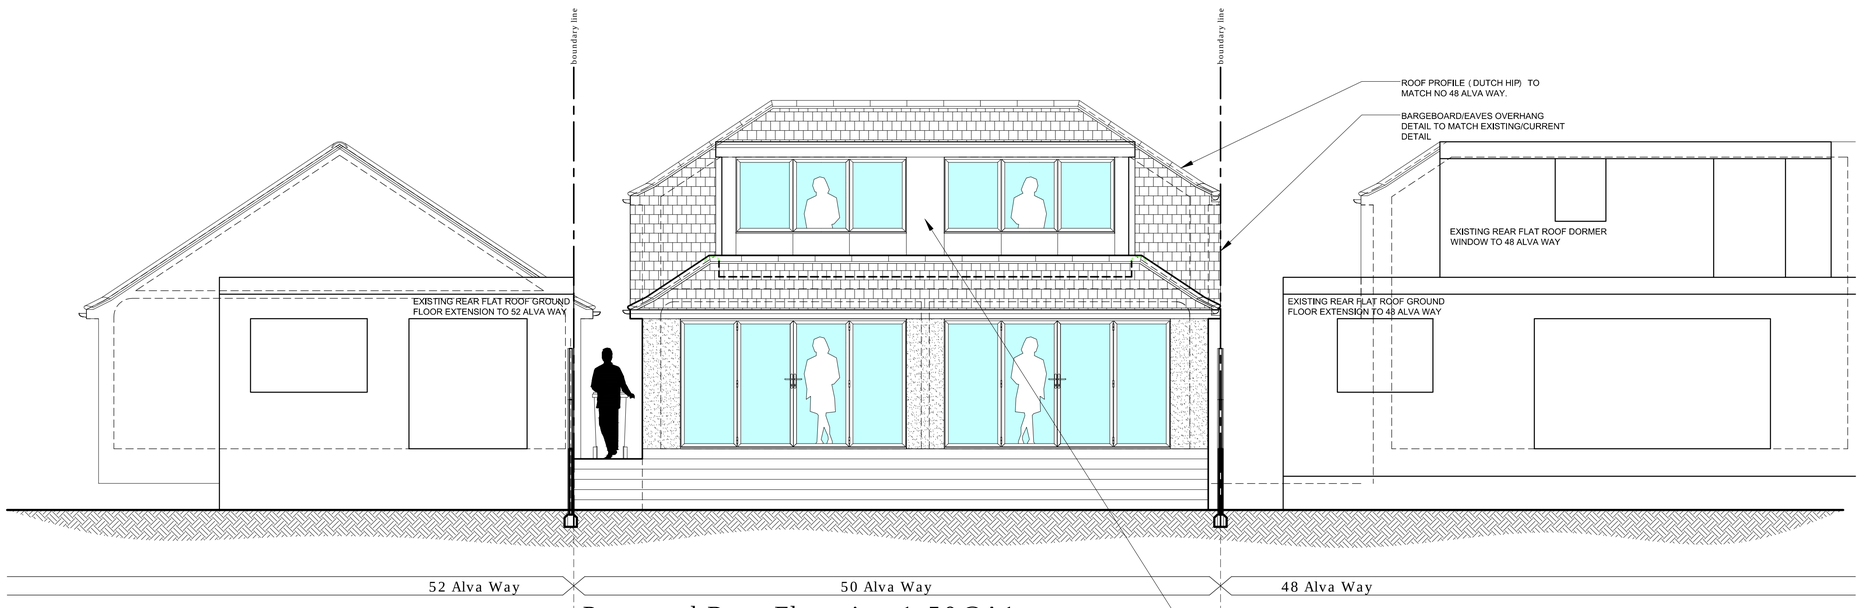

Proposed Rear Elevation 1:50@A1

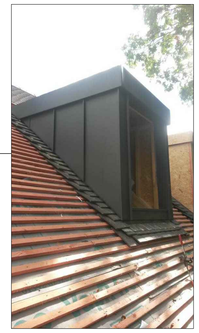

FRONT AND REAR DORMER WINDOWS 'ANVIL' METAL CLADDING ALUMINIUM RAINSCREEN SYSTEM - COLOUR - DARK GREY/BLACK

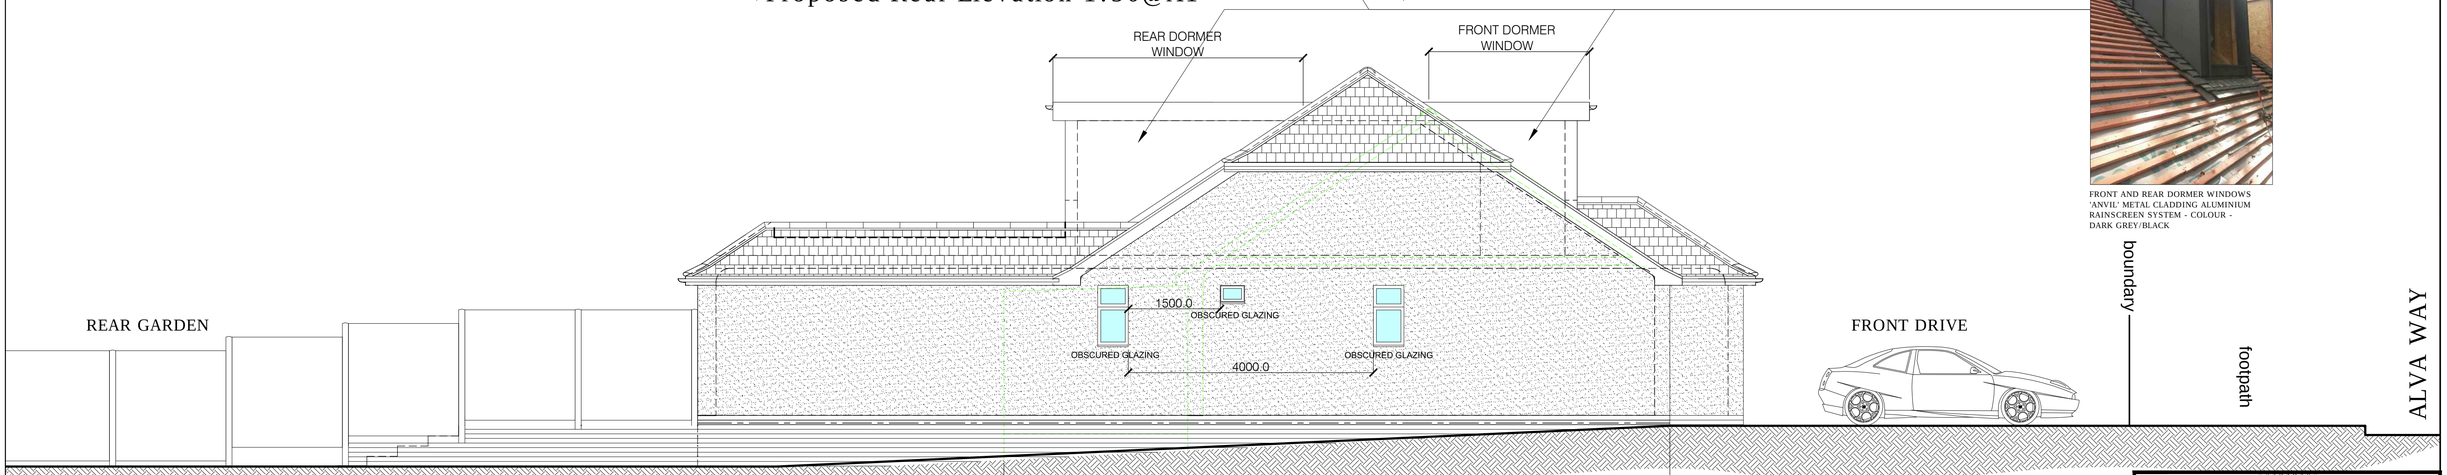

Proposed Side Elevation 1:50@A1

For Approval

revision	description	date
B	DESIGN REVISED	05.11.22 IRMB
A	REVISED FOLLOWING COMMENTS FROM PLANNING DEPARTMENT	27.10.22 IRMB

GENESIS ARCHITECTS LTD
7 St Margarets Road, Stanstead Abbotts
Ware Hertfordshire SG12 8EP

T : 01920 877998
F : 01920 877998
E: genesisarchitects@btconnect.com
W: www.genesisarchitects.ltd.uk

client
MR & MRS M HALL

project
DEMOLITION AND RECONSTRUCTION
50 ALVA WAY, CARPENDERS PARK
WATFORD, HERTFORDSHIRE
WD19 5ED

title
PROPOSED ELEVATIONS

date	scale	drawn
AUG 22	AS SHOWN	IRMB

drawing no
GAL 370 (PC) 006 B