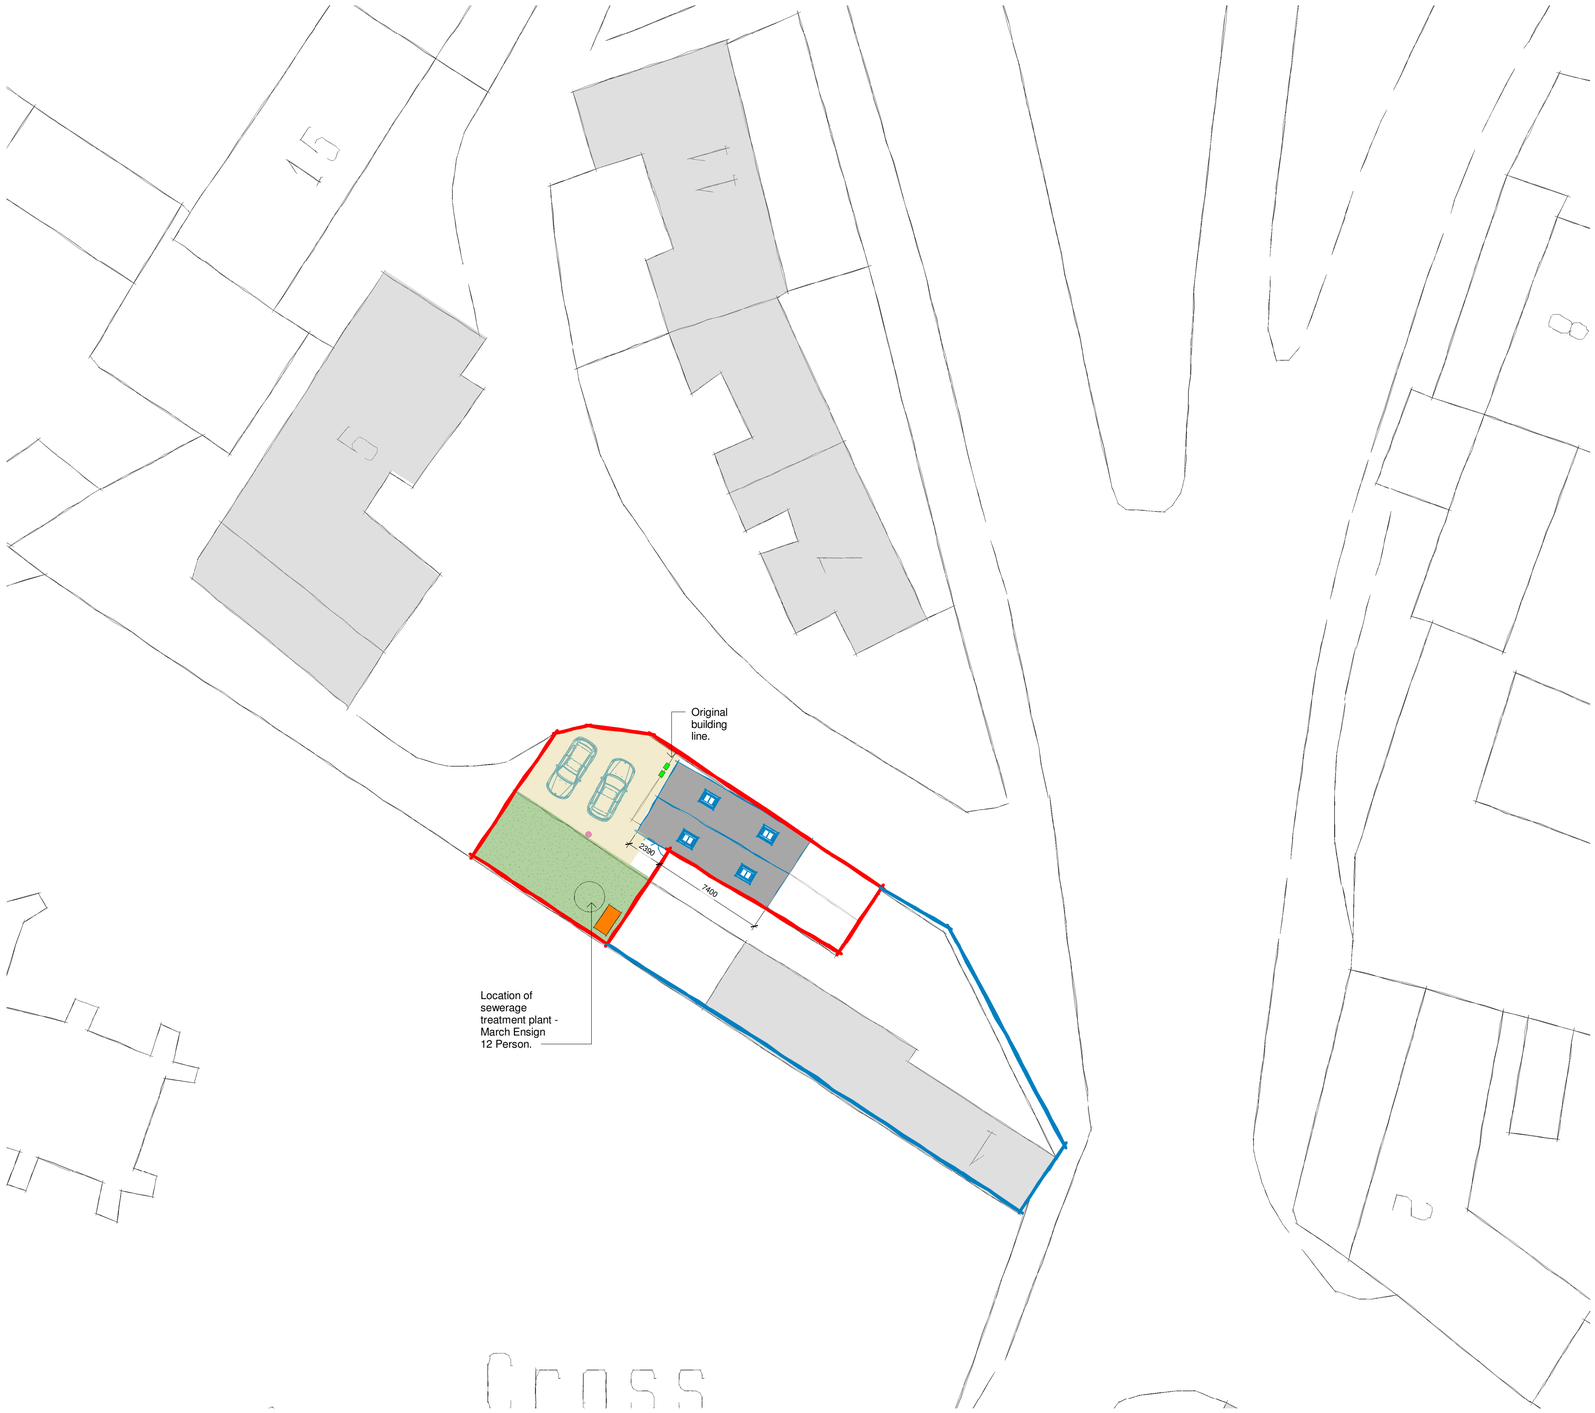

1 **Site Plan-Proposed**
1 : 200

Existing.

Proposed.

Bin storage and presentation points.

Cycle storage.

EV charging point.

1800mm timber fence.

Gravel.

Key
1 : 50

CARLYON.
ARCHITECTURE

Carlyon Architecture
Phone: 07795662448
E-mail: will@carlyonarchitecture.co.uk

Note:
The contractor is to check and verify all dimensions, levels and drainage routes on site before starting work and report any omissions or errors.

This drawing is to be read in conjunction with all relevant consultants and specialists drawings.

No.	Description	Date

Mr Field
3 Globe Street, Methwold

Site Plan-Proposed

Project number	FGS01
Date	24/11/2022
Drawn by	WS
Checked by	WJS

A1-01

Scale	As indicated