EXISTING FIRST FLOOR LAYOUT

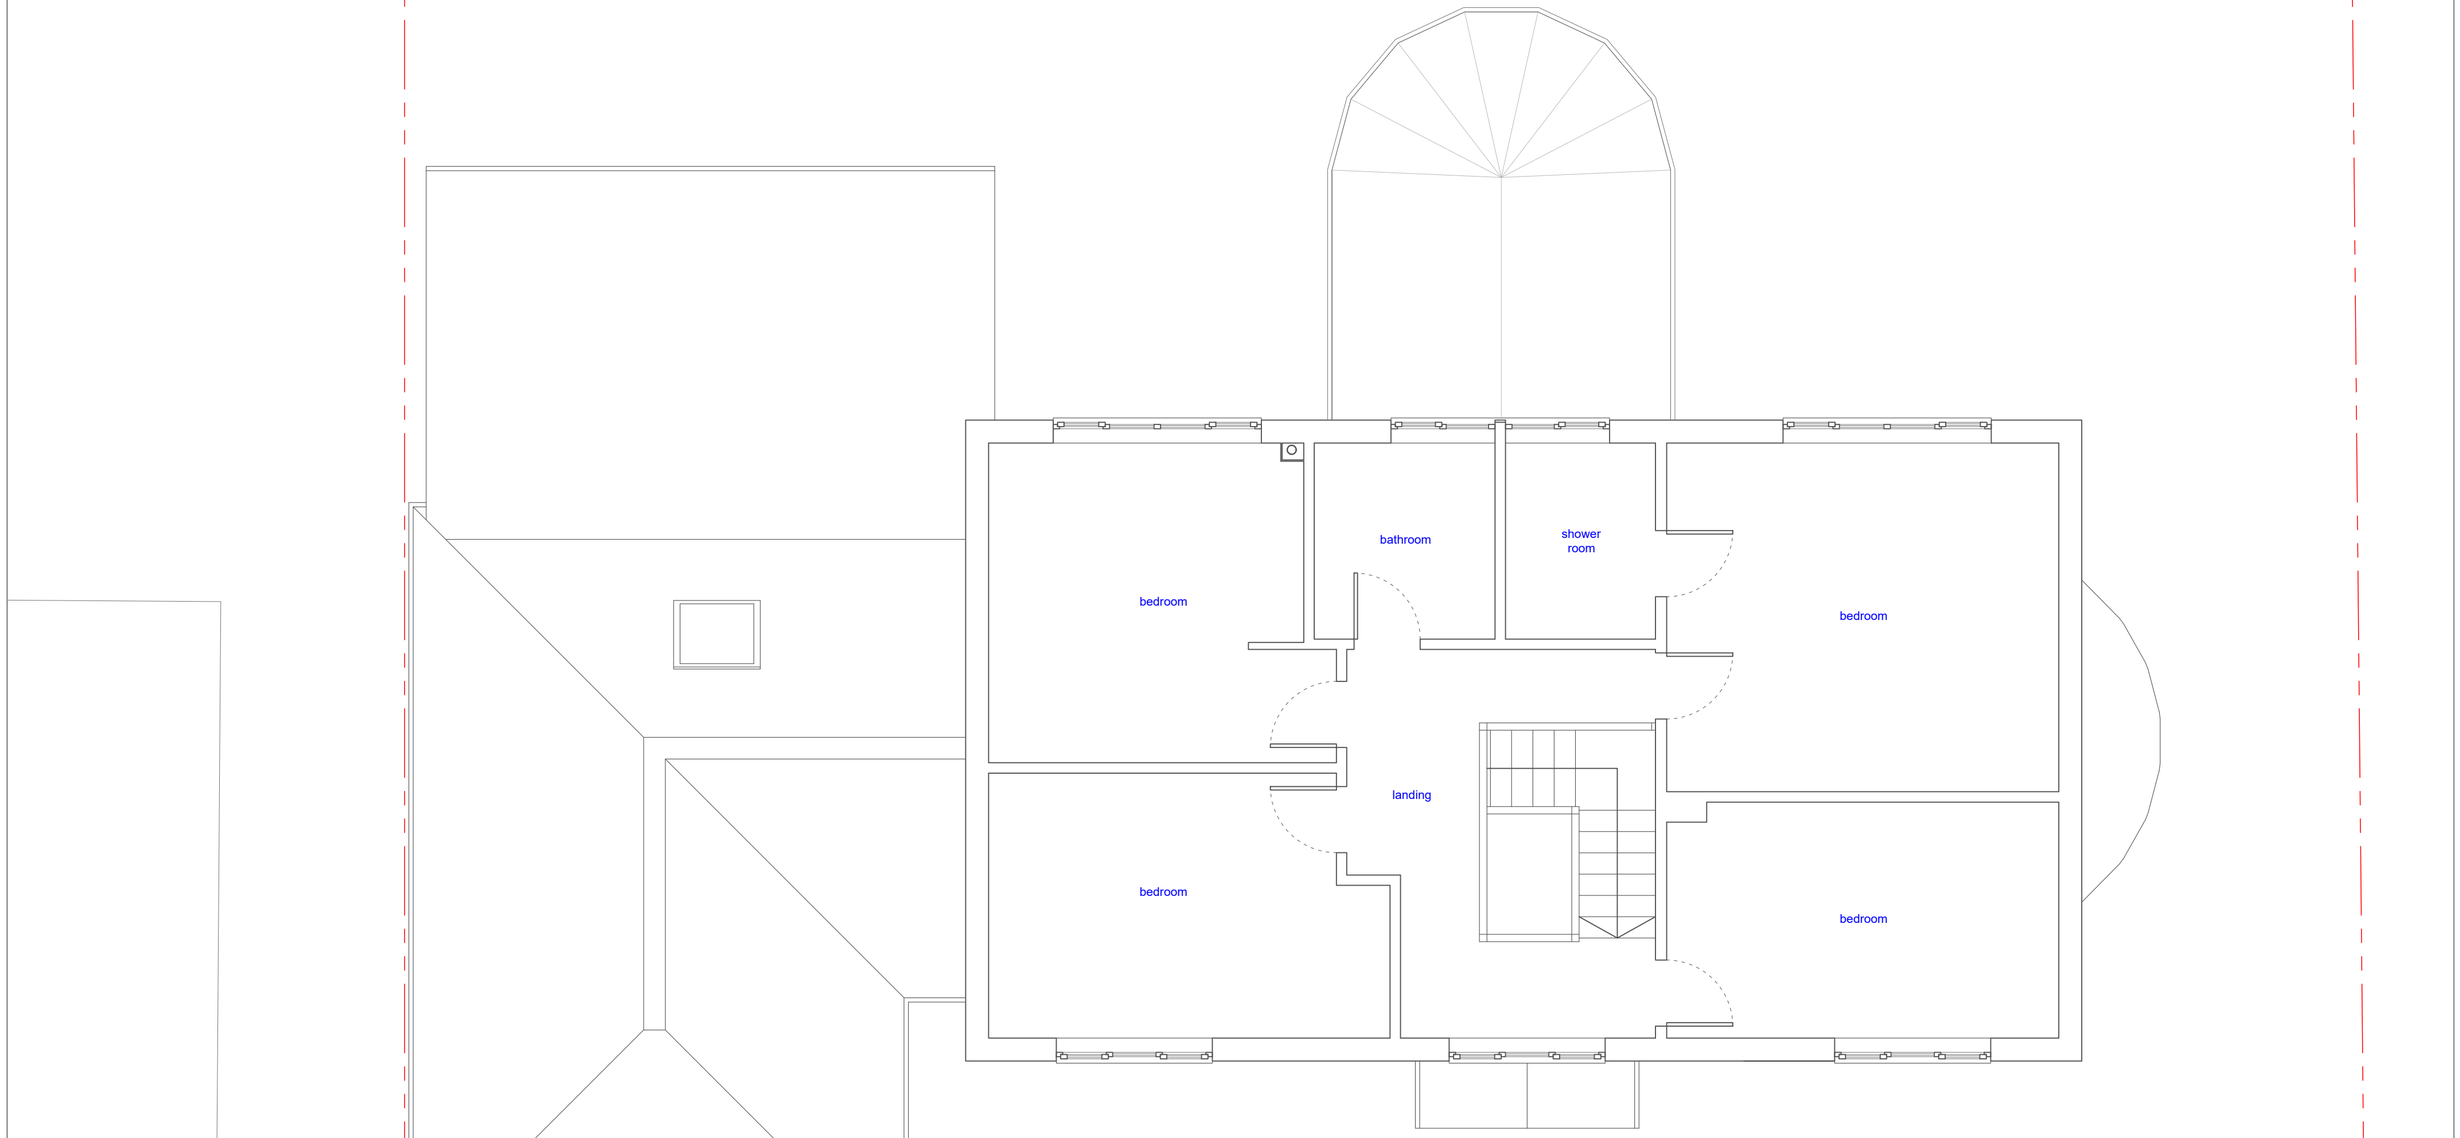

0 1 2 3m

C/BD
The Junction
Station Road, Watford, WD17 1ET

+44 (0)1923 371381

info@studiocbd.co.uk

www.studiocbd.co.uk

TITLE:
PART SINGLE PART TWO STOREY EXTENSION

PROJECT ADDRESS:
SWITHLAND, WYATTS ROAD, CHORLEYWOOD

CLIENT:
MR ARI RAJENDRA

DATE: DEC 2022 **SCALE:** 1:50 @ A2 **DRAWN:** JC

DRAWING NUMBER: 375-003 **REVISON:** -

REV:	DATE:	NOTE:
-	-	-
-	-	-
-	-	-
-	-	-
-	-	-
-	-	-
-	-	-