BLOCK PLAN

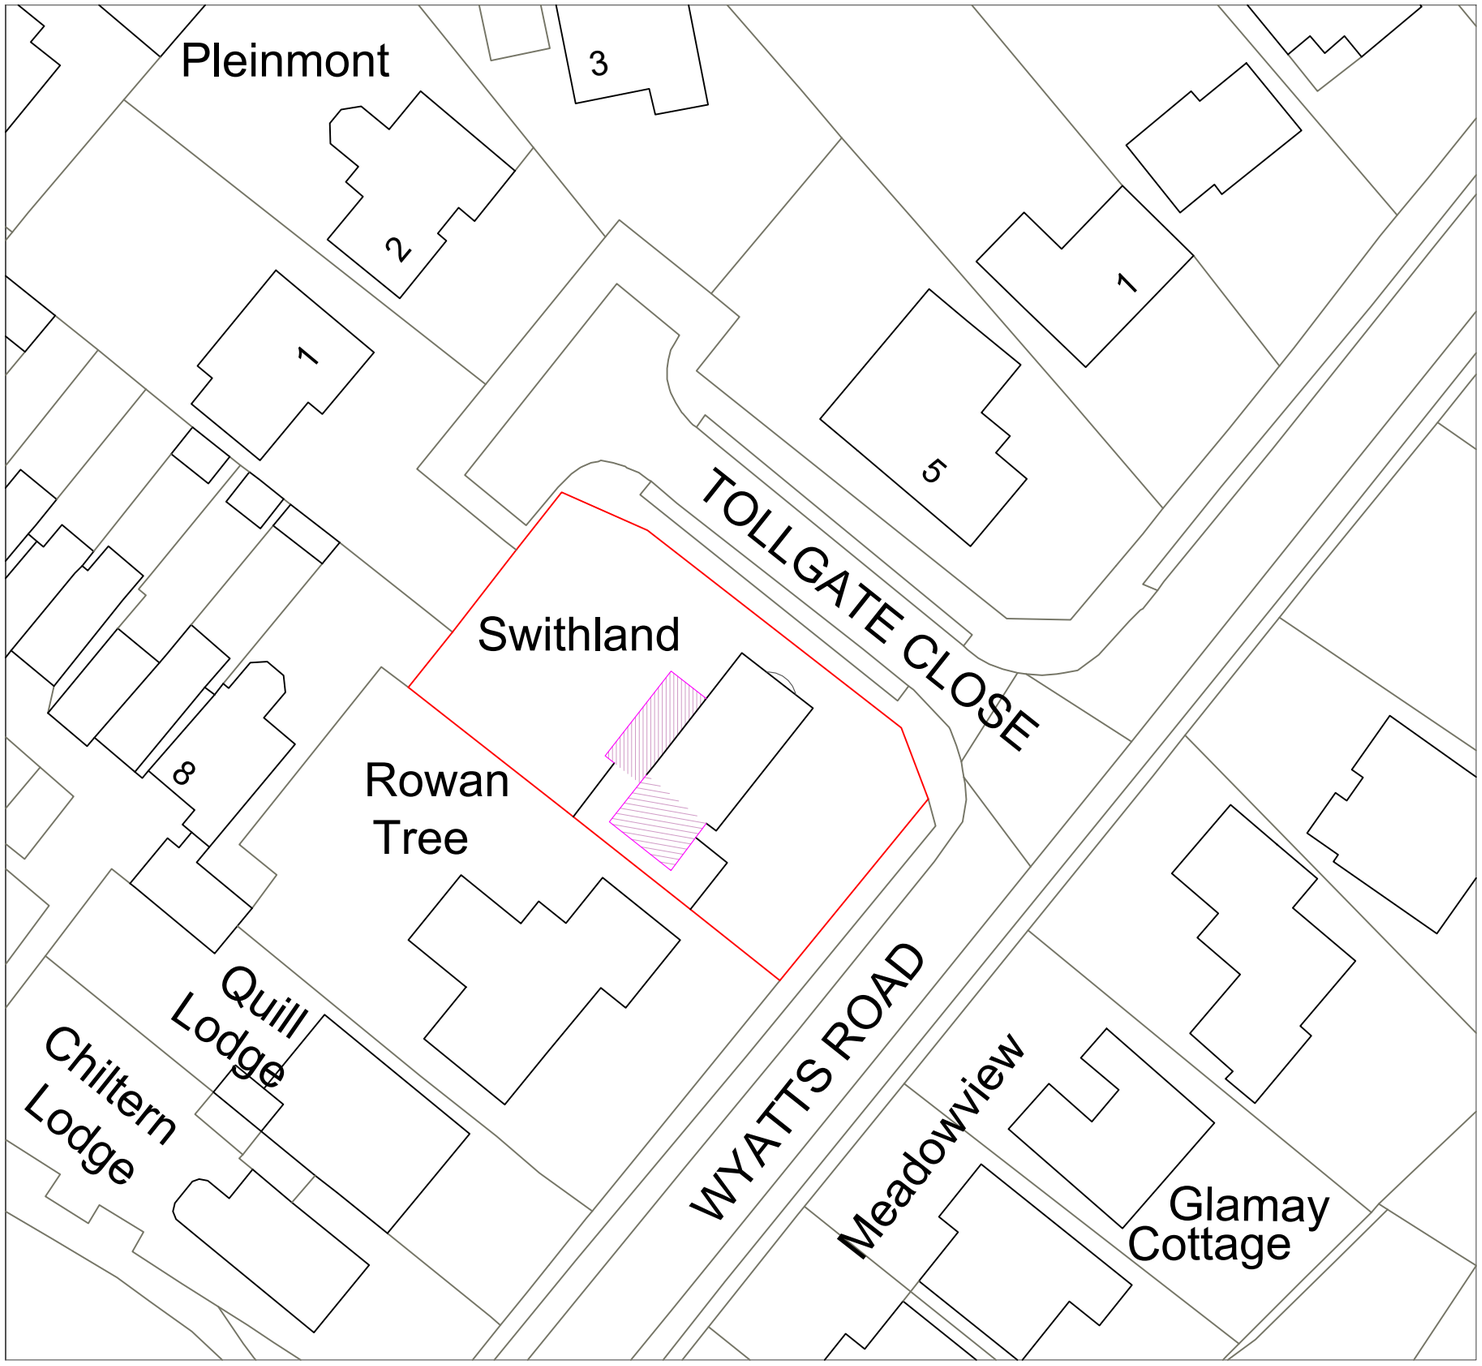

LOCATION PLAN

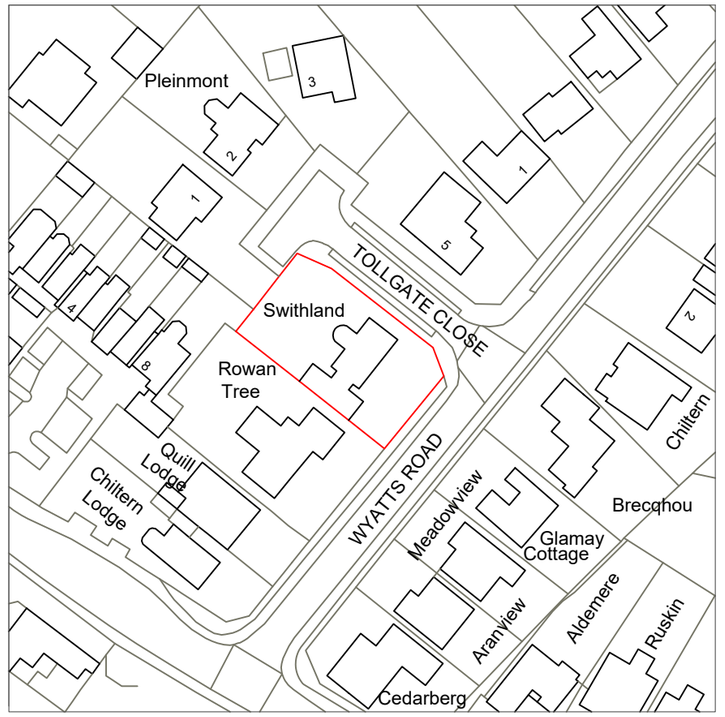

0 5 10 15m (1:500)

0 10 20 30m (1:1250)

N

C/BD
The Junction
Station Road, Watford, WD17 1ET

+44 (0)1923 371381

info@studiocbd.co.uk

www.studiocbd.co.uk

TITLE:
PART SINGLE PART TWO STOREY EXTENSION

PROJECT ADDRESS:
SWITHLAND, WYATTS ROAD, CHORLEYWOOD

CLIENT:
MR ARI RAJENDRA

DATE: JAN 2023 **SCALE:** 1:500 & 1250 @ A3 **DRAWN:** JC

DRAWING NUMBER: 375-001 **REVISON:** -

REV:	DATE:	NOTE:
-	-	-
-	-	-
-	-	-
-	-	-
-	-	-
-	-	-
-	-	-