NO.10

EXISTING REAR ELEVATION

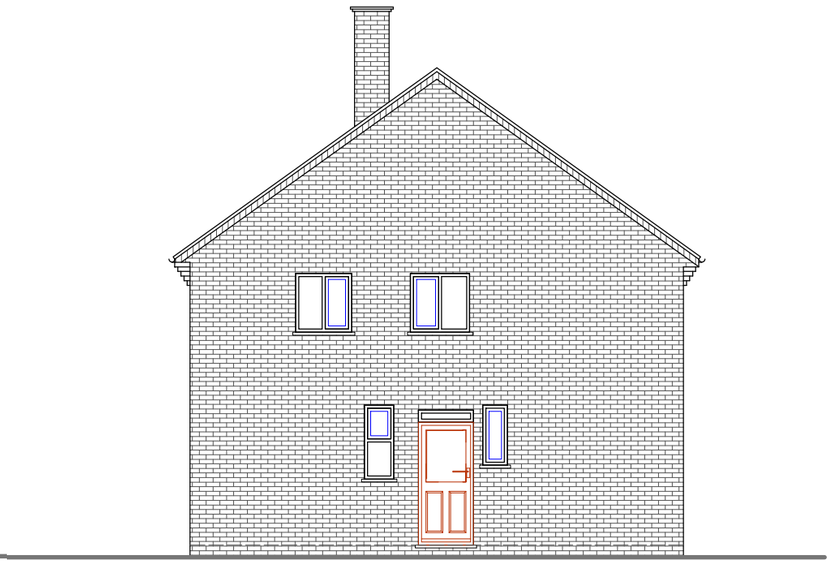

NO.10

EXISTING SIDE ELEVATION

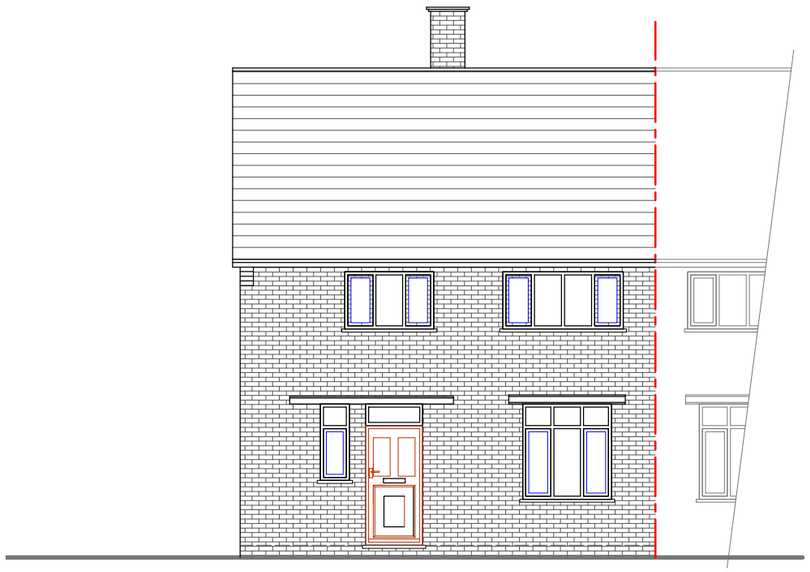

NO.10

EXISTING FRONT ELEVATION

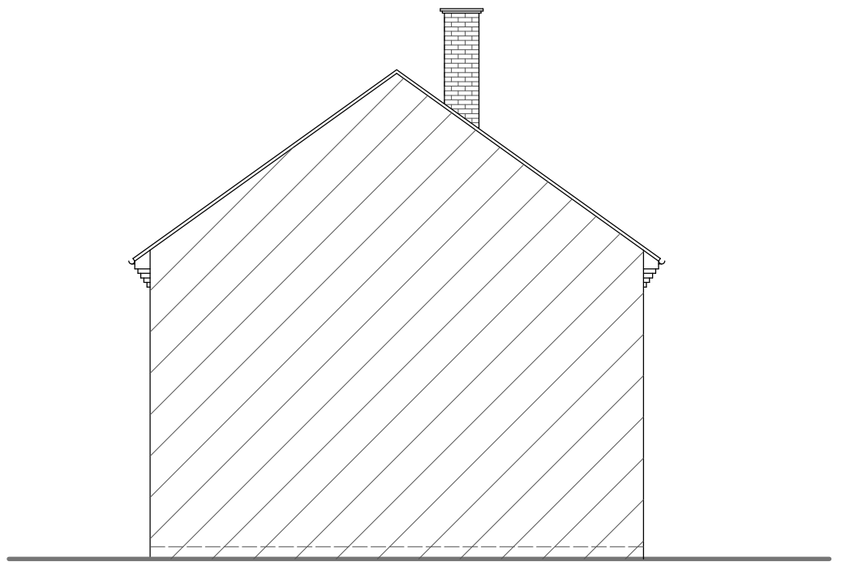

NO.10

EXISTING SIDE ELEVATION

0m 1m 2m 3m 4m 5m

SCALE @ 1:100

NOTES :

| | Date | Revisions |
|---|---|---|
| | | |

SJR DESIGN LTD.
(ARCHITECTURAL DESIGN & CONSULTANT)

Client:
MR. GAURAV BARAL MRS. PRITI GAUTAM

Job Title

10 GLENEAGLES CLOSE
WATFORD
WD19 6LS

Drawing Title

EXISTING ELEVATIONS

Scale: 1 : 100 ( A3 )

Date: DECEMBER 2022

Checked by: | Drawn by: RS

Drg No.
TP/427/FT02

Rev.