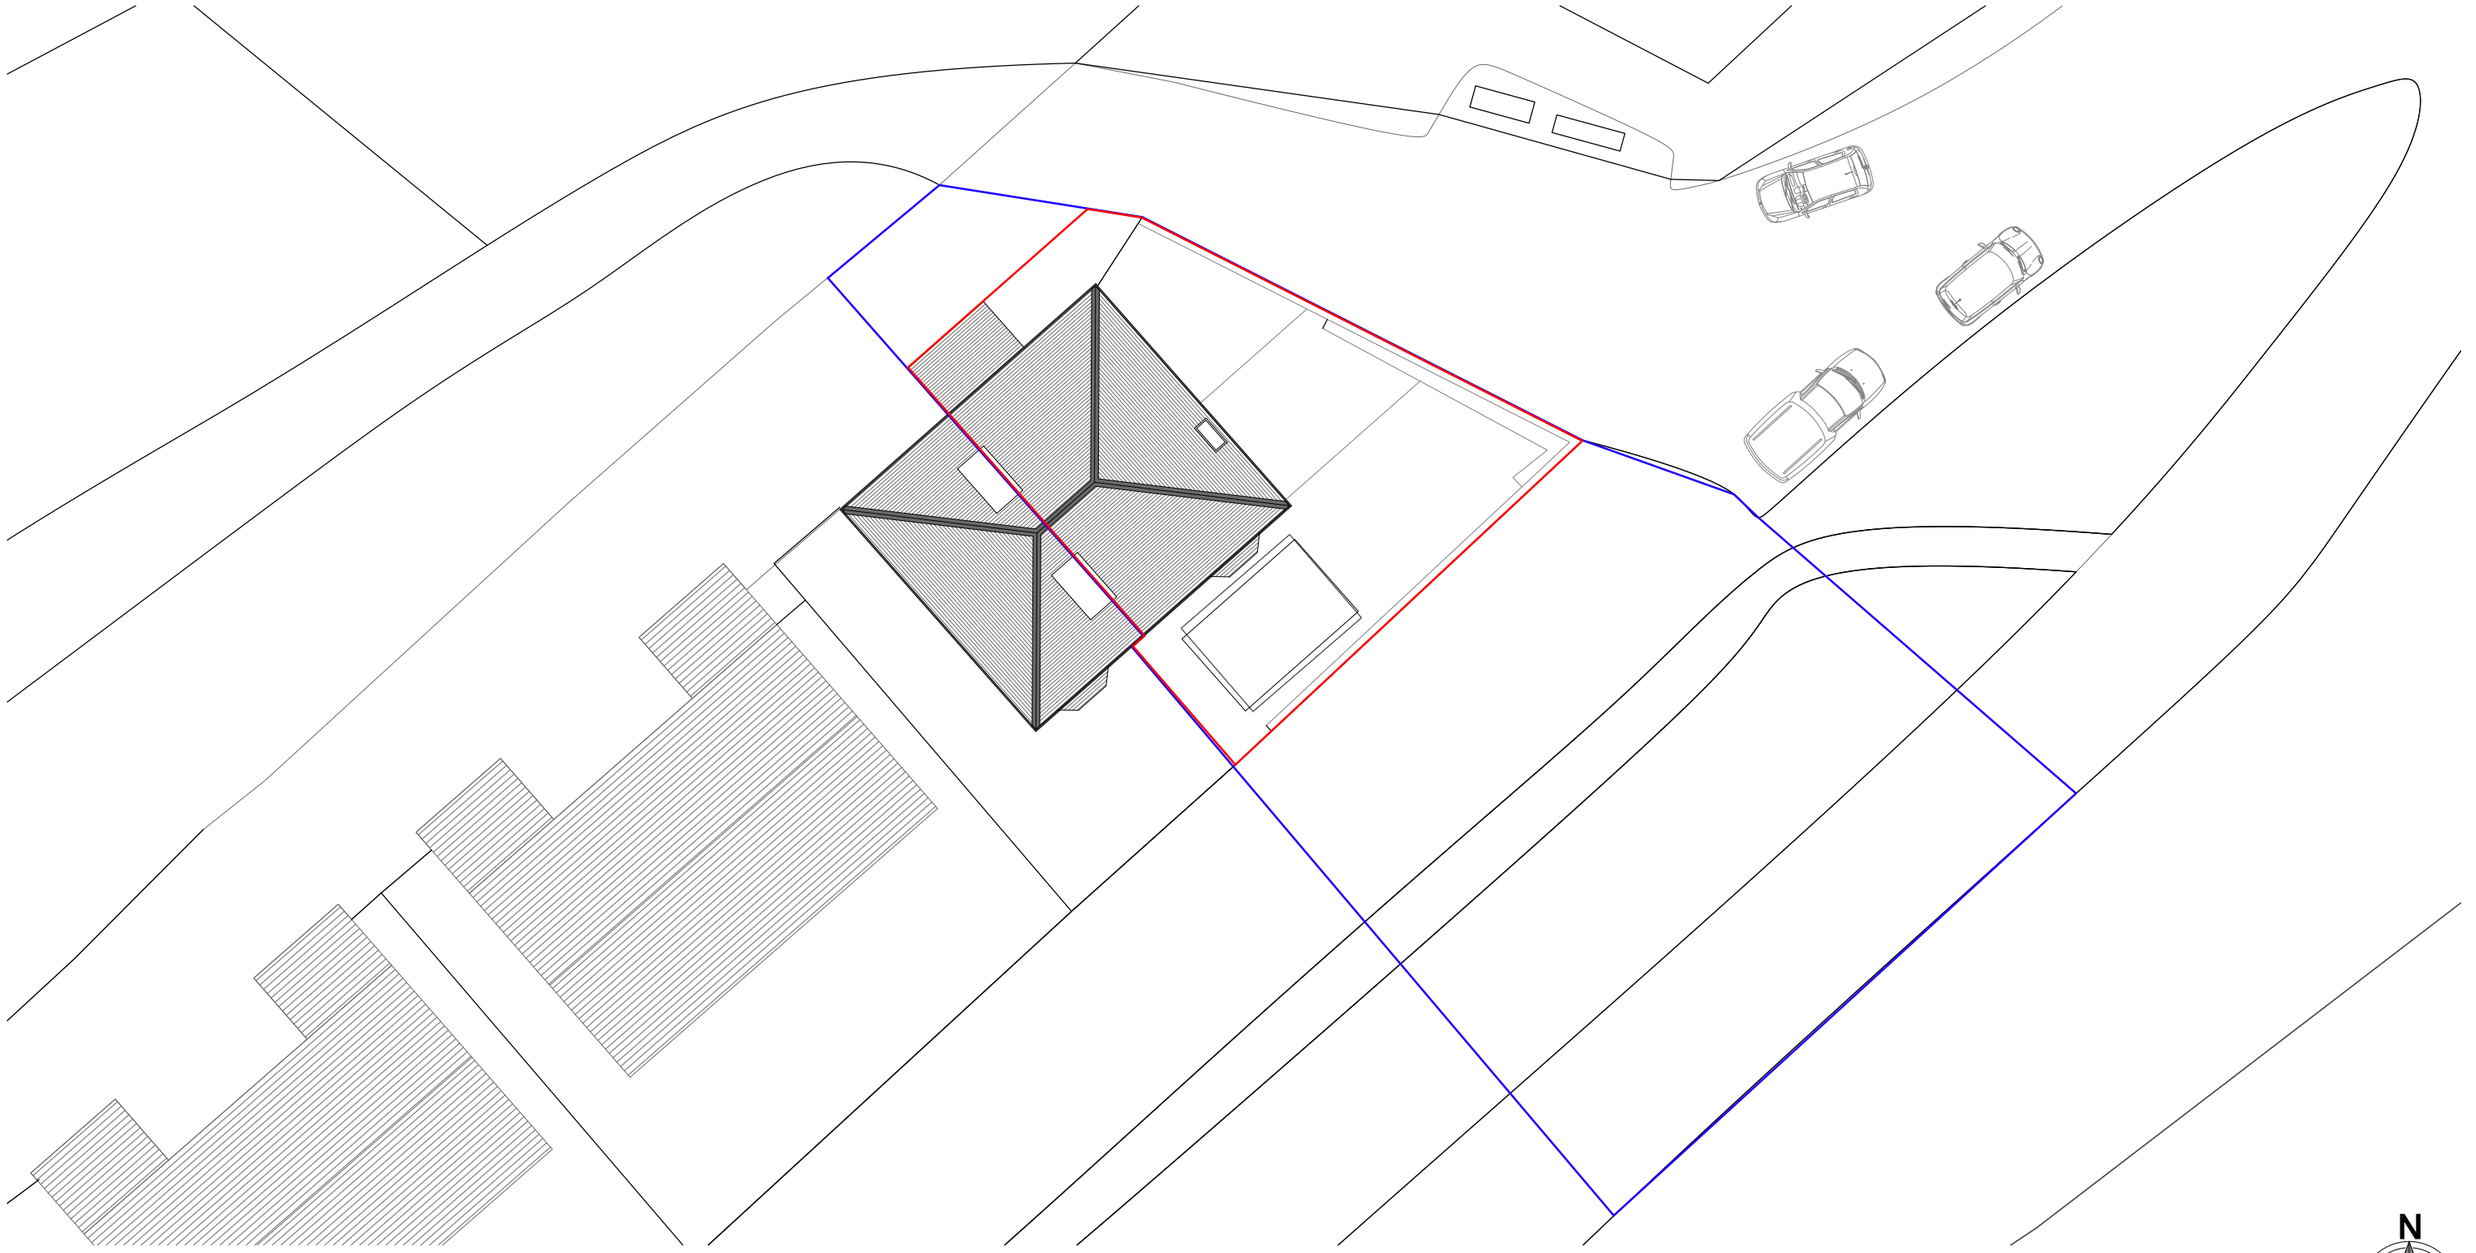

002 A **Block Plan**
Existing

DRAWN / CHECKED	ZC / MC
DATE	23/1/2023
STATUS	LDC
DRAWING NUMBER	PT_002
REVISION	

CLIENT
Paul Trafford
1 Heughendon, Rothbury, NE65 7NS

PROJECT
Rear Extension

DRAWING TITLE
Existing - Block Site Plan
Roof Plan

SCALE
1:200 @ A3

CHAPMAN
PARTNERSHIP

Site Boundary

Ownership Boundary

REVISION	DATE	COMMENT

© Copyright Chapman Partnership LTD. Unless otherwise agreed in writing; All rights to use this document are subject to payment in full of all Chapman Partnership charges. This document may only be used for the express purpose and project for which it has been created and delivered, as notified in writing by Chapman Partnership and this document may not be otherwise used or copied. Any unauthorised use of this document is at the user's sole risk and without limiting Chapman Partnership's rights the user releases and indemnifies Chapman Partnership from and against all loss so arising.

DO NOT SCALE
ALL DIMENSIONS TO BE CHECKED ON SITE

www.cp-arc.com
studio@cp-arc.com
020 4568 5139

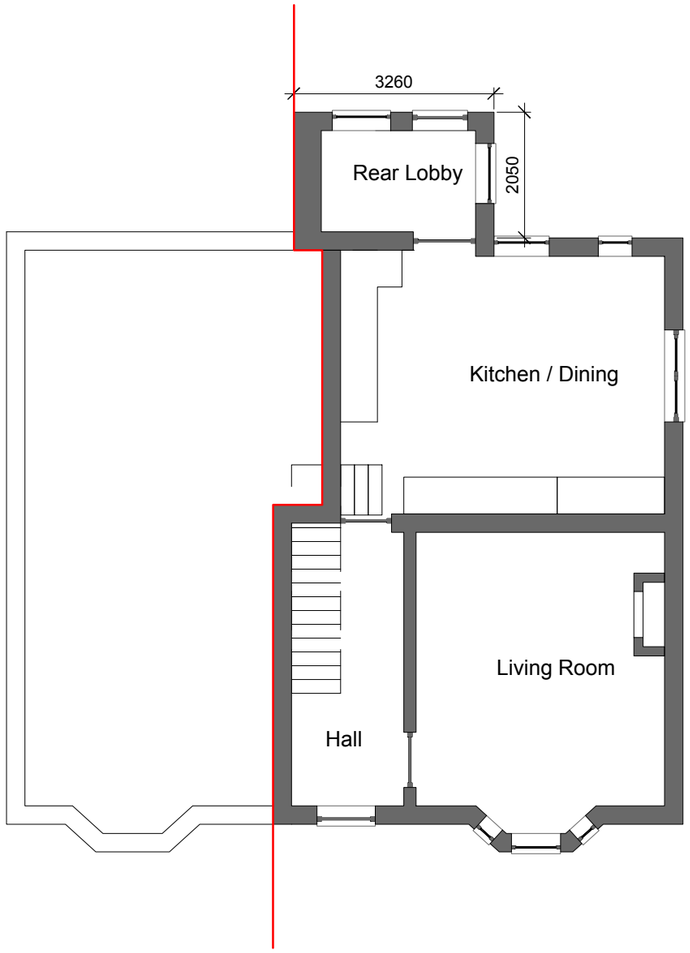

003 A Ground Floor Plan
Existing

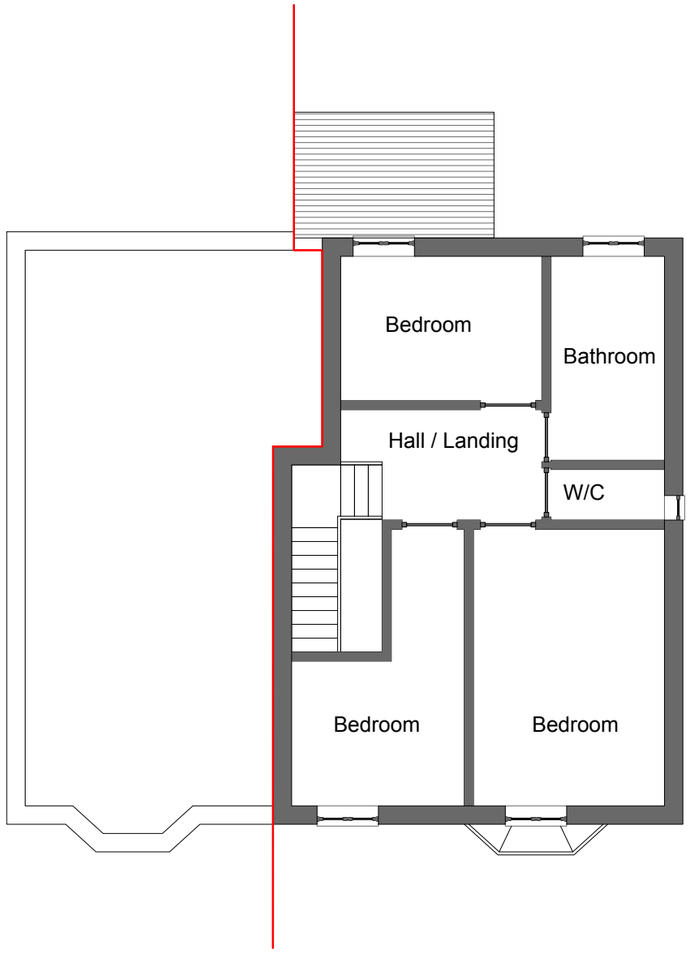

003 B First Floor Plan
Existing

0 1 2 3 4 5 10
METRES
1:100

DRAWN / CHECKED
ZC / MC

DATE
23/1/2023

STATUS
LDC

DRAWING NUMBER
PT_003

REVISION

CLIENT
Paul Trafford
1 Heughendon, Rothbury, NE65 7NS

PROJECT
Rear Extension

DRAWING TITLE
Existing Floor Plans

SCALE
1:100 @ A3

CHAPMAN
PARTNERSHIP

REVISION	DATE	COMMENT

© Copyright Chapman Partnership LTD.
Unless otherwise agreed in writing; All rights to use this document are subject to payment in full of all Chapman Partnership charges. This document may only be used for the express purpose and project for which it has been created and delivered, as notified in writing by Chapman Partnership and this document may not be otherwise used or copied. Any unauthorised use of this document is at the user's sole risk and without limiting Chapman Partnership's rights the user releases and indemnifies Chapman Partnership from and against all loss so arising.

DO NOT SCALE
ALL DIMENSIONS TO BE CHECKED ON SITE

www.cp-arc.com
studio@cp-arc.com
020 4568 5139

004 A South Elevation
Existing

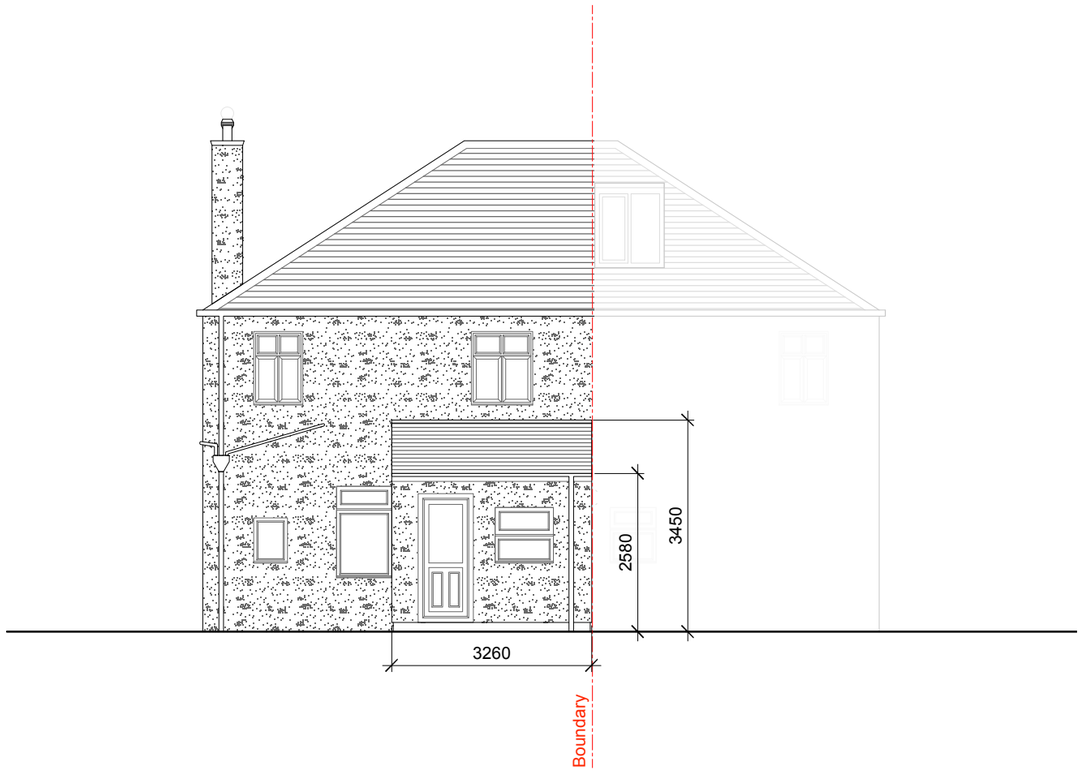

004 B North Elevation
Existing

0 1 2 3 4 5 10
METRES
1:100

DRAWN / CHECKED
ZC / MC

DATE
23/1/2023

STATUS
LDC

DRAWING NUMBER
PT_004

REVISION

CLIENT
Paul Trafford
1 Heughendon, Rothbury, NE65 7NS

PROJECT
Rear Extension

DRAWING TITLE
Existing Elevations

SCALE
1:100 @ A3

CHAPMAN
PARTNERSHIP

REVISION	DATE	COMMENT

© Copyright Chapman Partnership LTD. Unless otherwise agreed in writing; All rights to use this document are subject to payment in full of all Chapman Partnership charges. This document may only be used for the express purpose and project for which it has been created and delivered, as notified in writing by Chapman Partnership and this document may not be otherwise used or copied. Any unauthorised use of this document is at the user's sole risk and without limiting Chapman Partnership's rights the user releases and indemnifies Chapman Partnership from and against all loss so arising.

DO NOT SCALE
ALL DIMENSIONS TO BE CHECKED ON SITE

www.cp-arc.com
studio@cp-arc.com
020 4568 5139

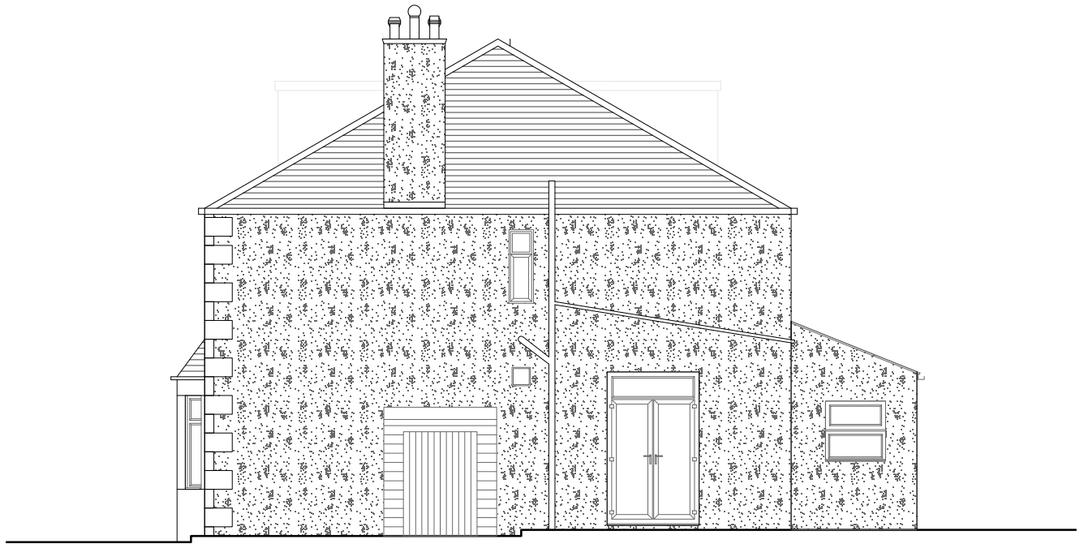

005 A East Elevation
Existing

005 B Section through Rear Lobby
Existing

0 1 2 3 4 5 10
METRES
1:100

DRAWN / CHECKED
ZC / MC

DATE
23/1/2023

STATUS
LDC

DRAWING NUMBER
PT_005

REVISION

CLIENT
Paul Trafford
1 Heughendon, Rothbury, NE65 7NS

PROJECT
Rear Extension

DRAWING TITLE
Existing Elevation + Section

SCALE
1:100 @ A3

CHAPMAN
PARTNERSHIP

REVISION	DATE	COMMENT

© Copyright Chapman Partnership LTD.
Unless otherwise agreed in writing; All rights to use this document are subject to payment in full of all Chapman Partnership charges. This document may only be used for the express purpose and project for which it has been created and delivered, as notified in writing by Chapman Partnership and this document may not be otherwise used or copied. Any unauthorised use of this document is at the user's sole risk and without limiting Chapman Partnership's rights the user releases and indemnifies Chapman Partnership from and against all loss so arising.

DO NOT SCALE
ALL DIMENSIONS TO BE CHECKED ON SITE

www.cp-arc.com
studio@cp-arc.com
020 4568 5139