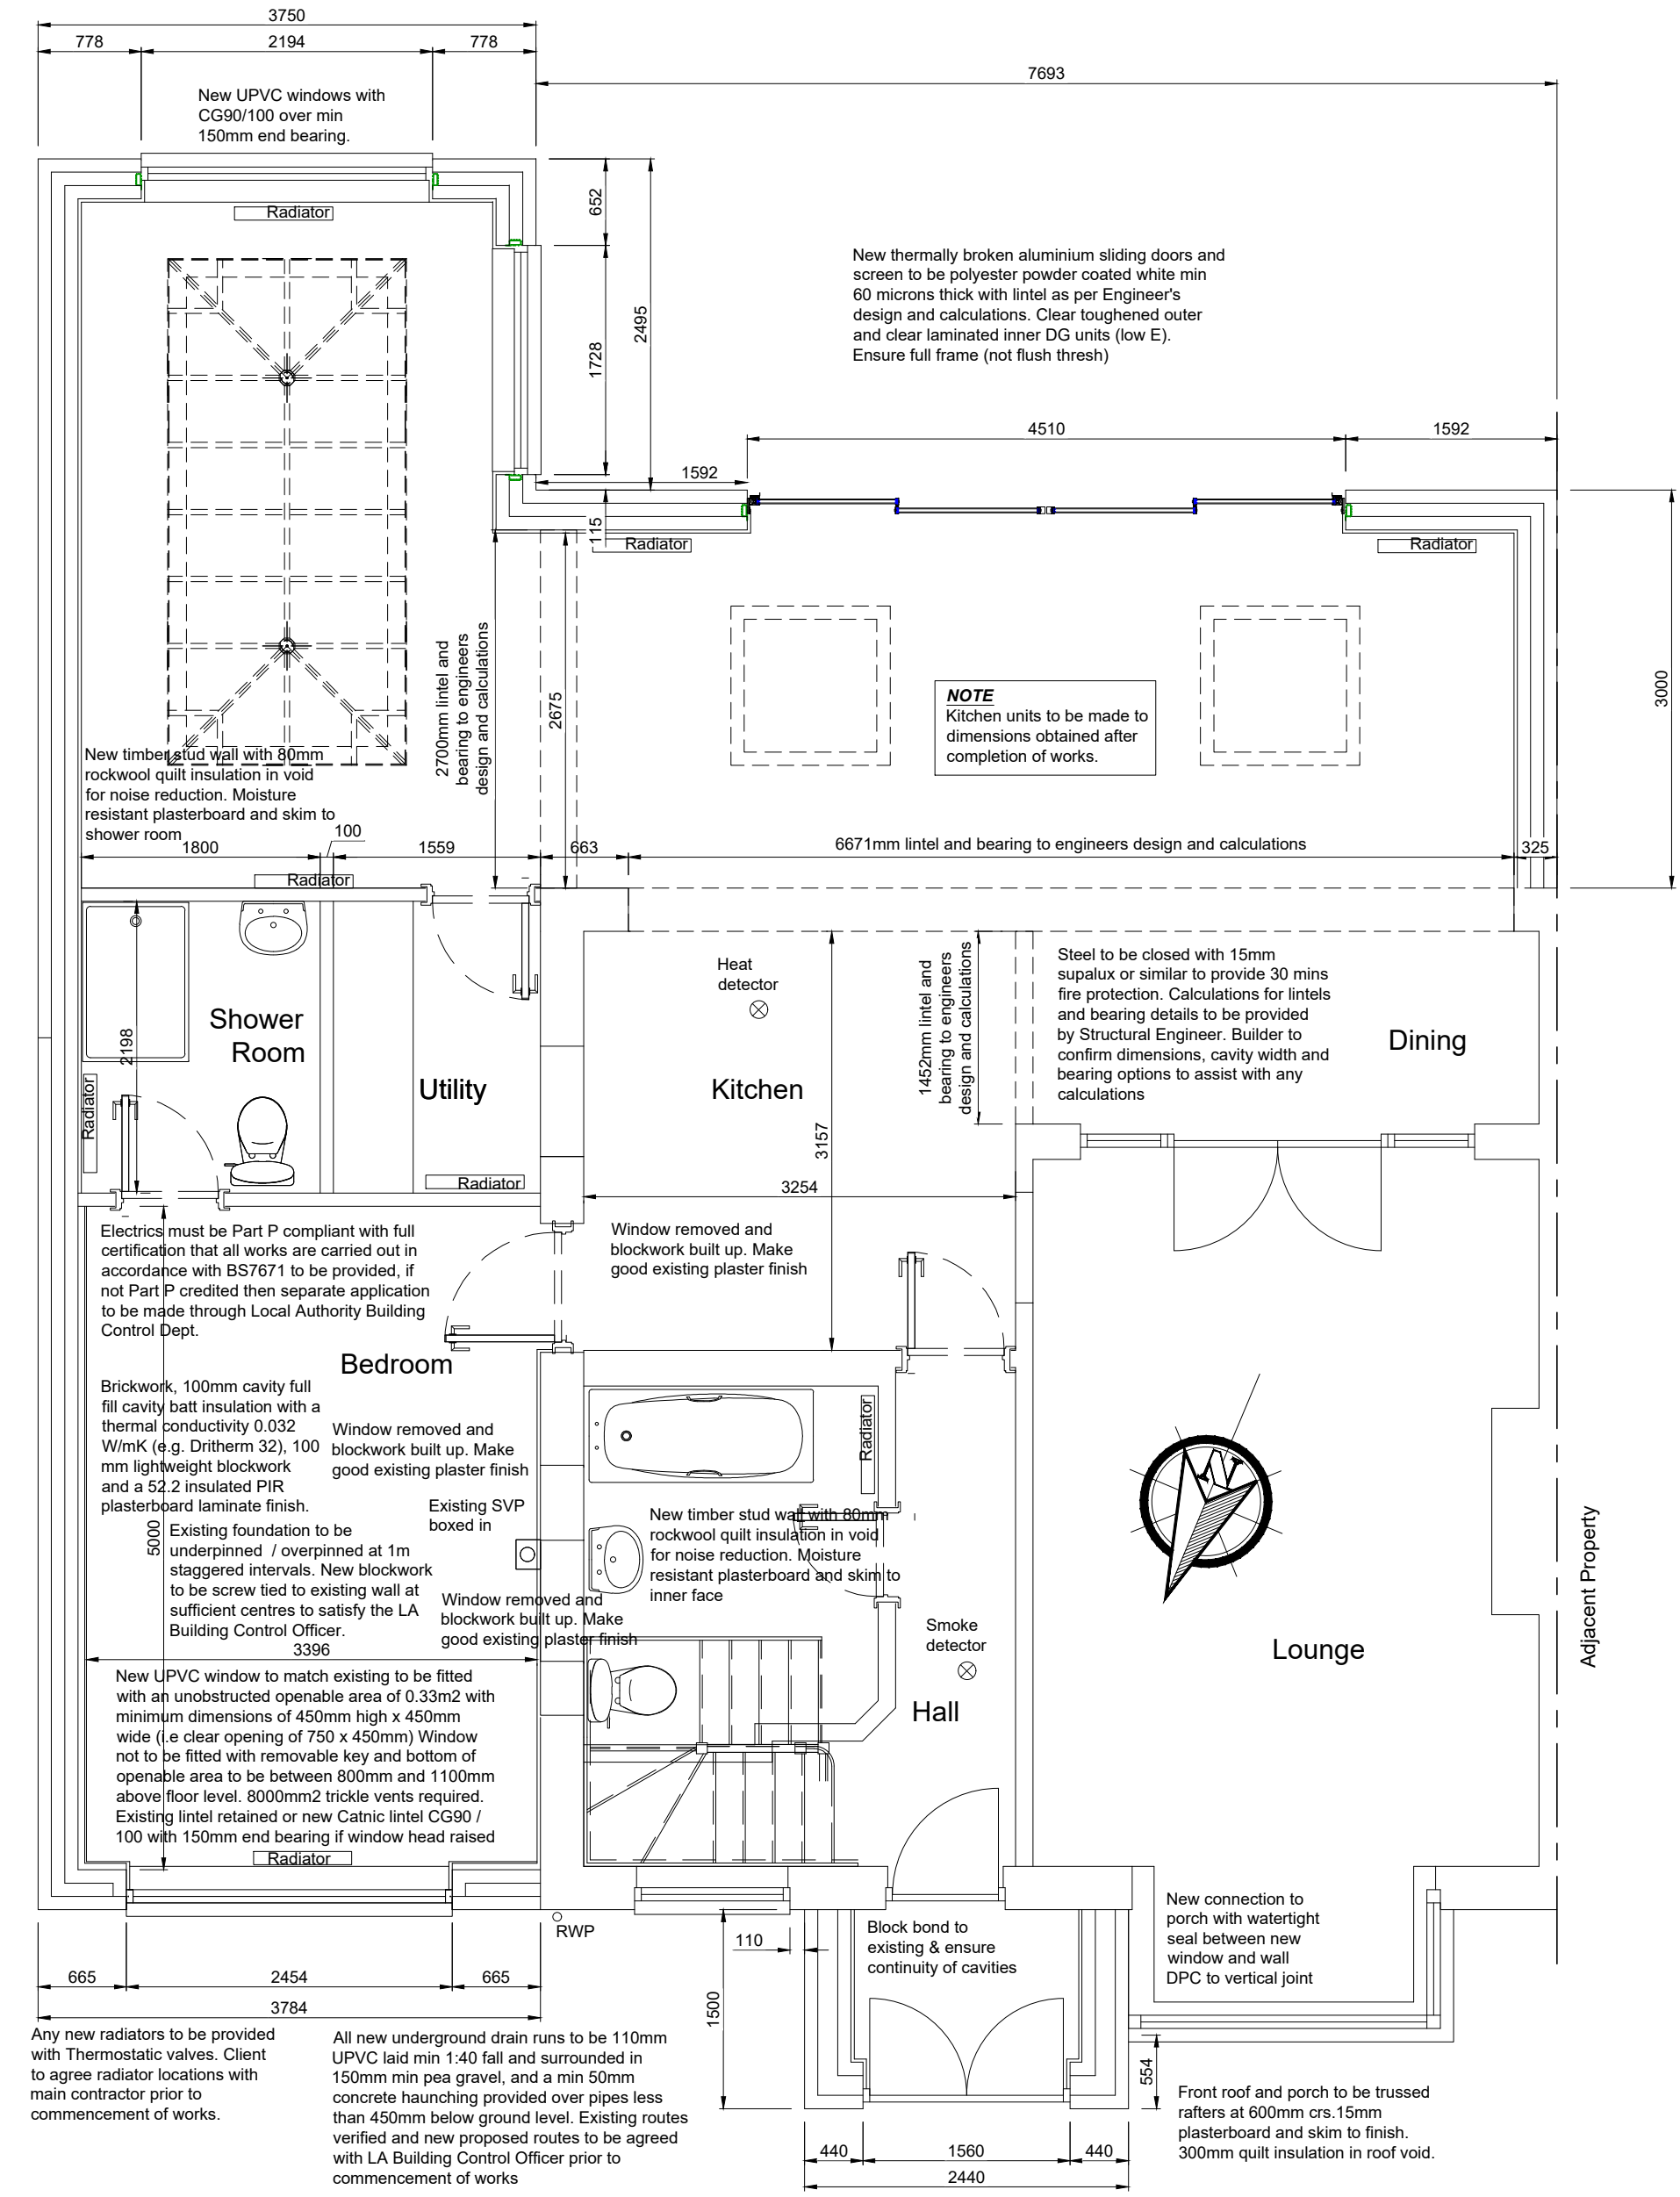

ALL SIZES TO BE CHECKED PRIOR TO COMMENCEMENT OF WORKS

EXISTING DRAIN ROUTES TO BE VERIFIED PRIOR TO COMMENCEMENT OF WORKS

PROPOSED GROUND FLOOR PLAN

Rev.	Revision Note	Date

Proposed alterations to 29 Swinhoe Road Beadnell Northumberland - NE67 5AG	Scale 1:50 Date 25.11.22
Title Proposed Ground Floor Plan	Sheet No. 103