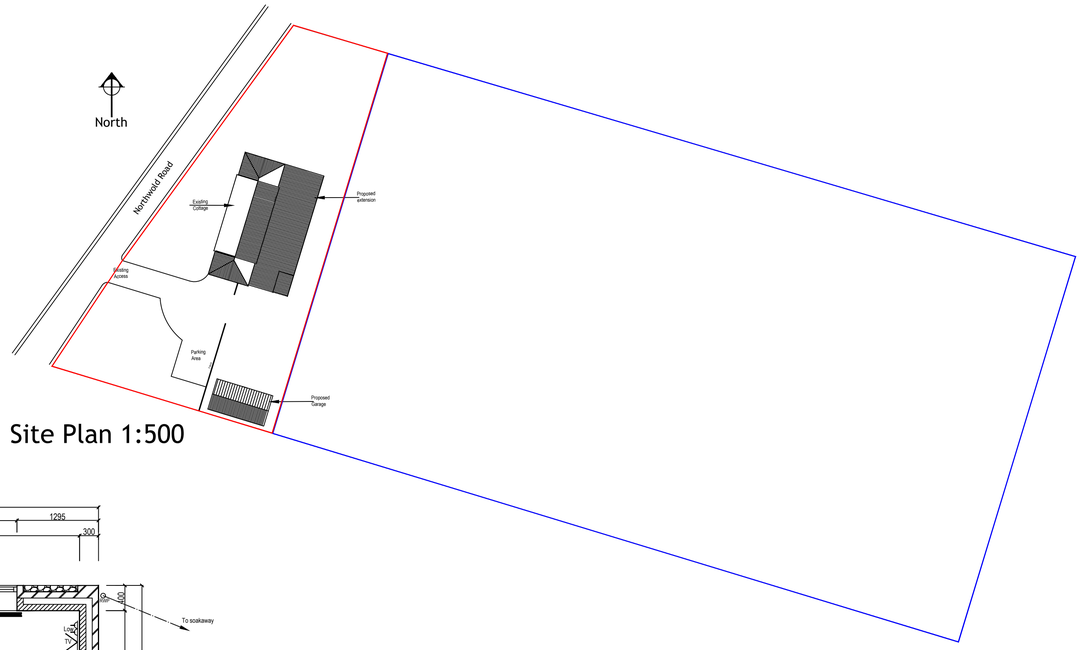

Site Plan 1:500

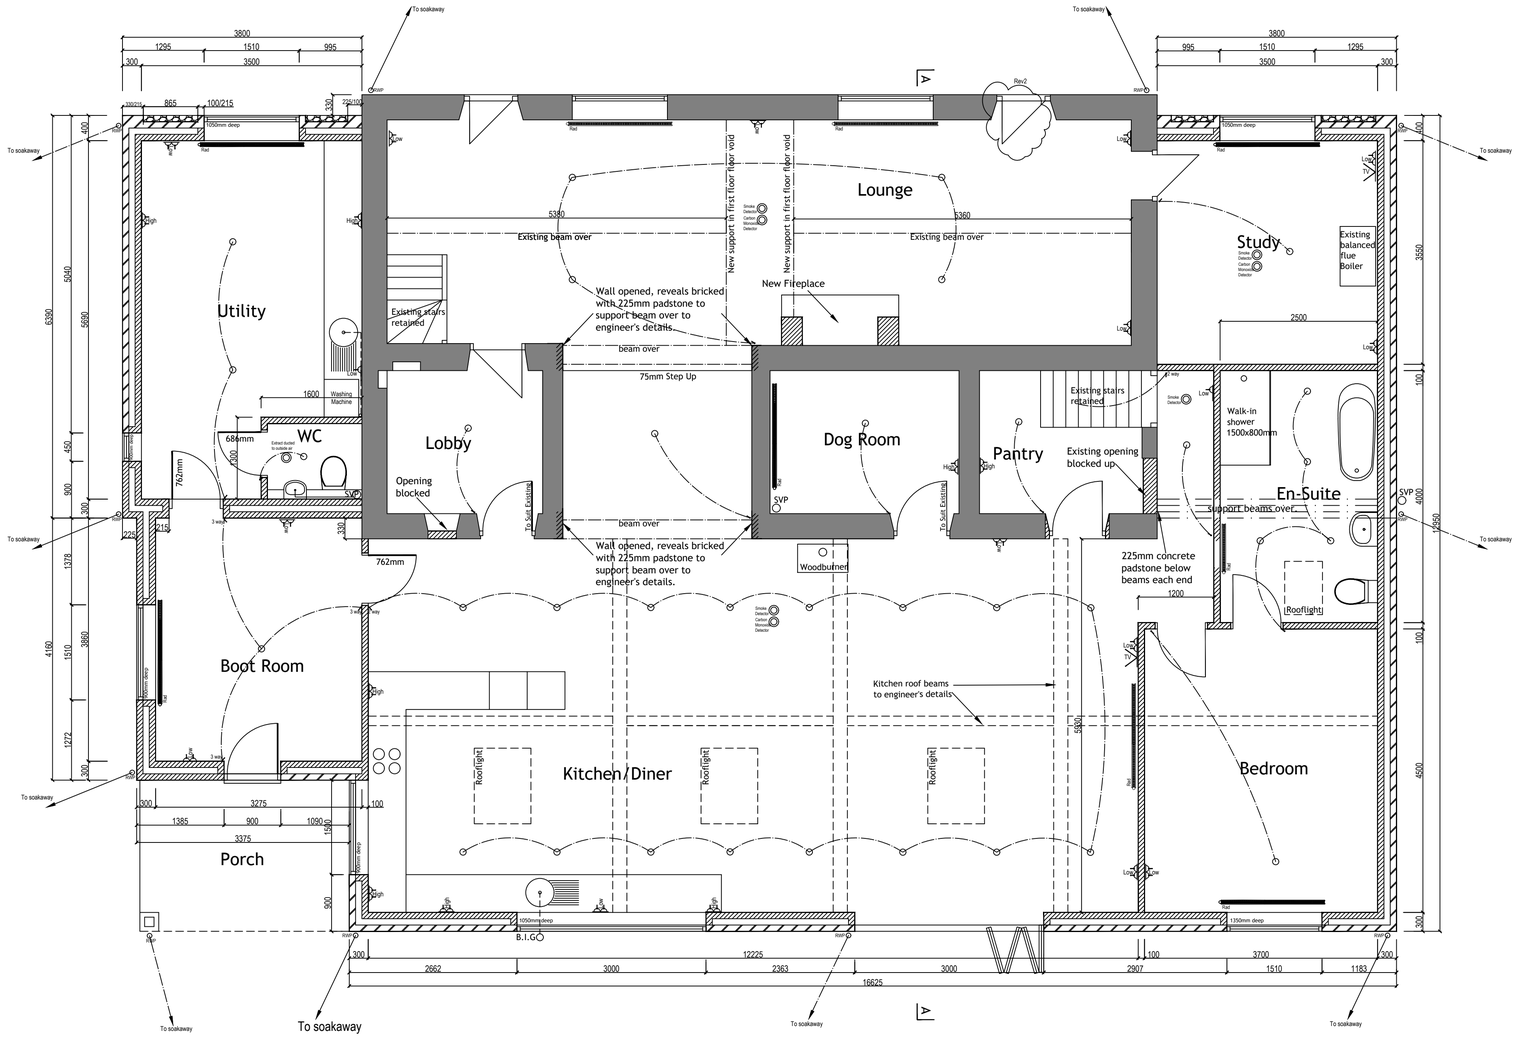

Proposed Ground Floor Layout

Boundary

02	27.02.23	Front door amended
01	14.02.23	Site Plan amended
Rev	Date	Description

Site Address: Potsford Cottage,
Northwold Road, Methwold,
Norfolk, IP26 4PF

Client: T Betts and S Parr

Drawing Title: Proposed Ground Floor Layout

Date: Dec 22 *Scale:* 1:50 Drg No:SSC2204.003.2