2000.000,5000.000

2010.000,5000.000

2

2'

ELEVATION A

ELEVATION C

ELEVATION D

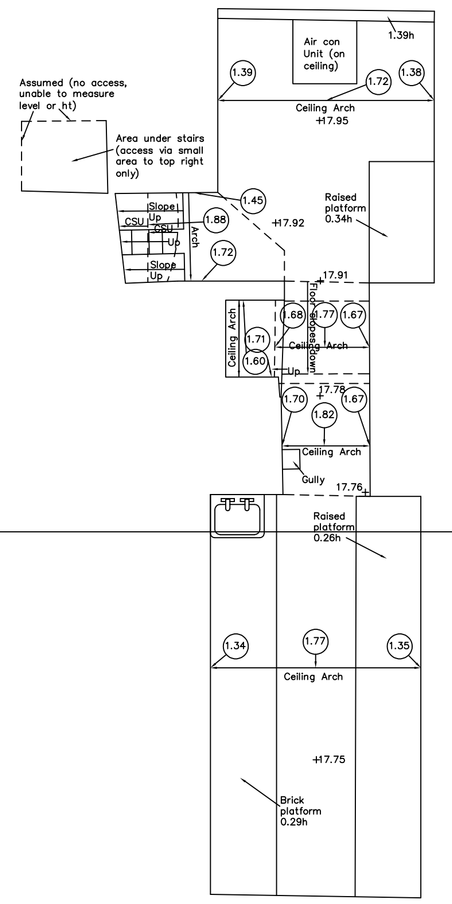

1'

ELEVATION B

2000.000,4978.000

2010.000,4978.000

Scale 1:50

0.0m 1.0m 2.0m 3.0m 4.0m 5.0m 6.0m 7.0m 8.0m 9.0m 10.0m

LEGEND

SURVEY STATION	W	FRESH WATER
BANK	E	O/H ELECTRICITY
CEILING HEIGHT	E	U/G ELECTRICITY
FLOOR BOARD DIRECTION	T	O/H TELEPHONE
LEVEL POSITION	T	U/G TELEPHONE
	G	GAS
REGISTRATION MARK	CTV	CABLE TELEVISION
SAPLING		FOUL DRAINAGE
BUSH		STORM DRAINAGE
BUILDING		HEDGE
BUILDING CANOPY		FENCE
		GATE

ABBREVIATIONS

AC	AIR CONDITIONING UNIT	H	HEIGHT	TSCU	TS CONTROL UNIT
AH	ARCH HEIGHT	HB	HAND BASIN	TSIC	TRAFFIC SIGNAL IC
ASS	ASSUMED CONNECTION	HD	HEATING DUCT	UTL	UNABLE TO LIFT
AV	AIR VALVE	HYD	HYDRANT	VP	VENT PIPE
B	BEAM HEIGHT	IC	INSPECTION COVER	WH	WINDOW HEAD HEIGHT
BGP	BREAK GLASS POINT	IL	INVERT LEVEL	WM	WATER METER
BOL	BOLLARD	LP	LAMP POST	WS	WINDOW SILL HEIGHT
BS	BUS STOP POST	MH	MANHOLE	WV	WATER VALVE
BW	BRICK WALL	MKR	MARKER		
CAM	CAMERA	NB	NOTICE BOARD		
CD	CABLE DUCT	NFI	NO FURTHER INFORMATION		
CE	CLEANING EYE	NP	STREET NAME PLATE		
CL	COVER LEVEL	OH	OVERHEAD		
CM	CABLE MARKER	P	POST		
CONC	CONCRETE	PL	PAVEMENT LIGHT		
CPS	CONC. PAVING SLABS	RAD	RADIATOR		
CSU	CEILING SLOPES UP	RG	ROAD GULLEY		
CTV	CABLE TELEVISION	RS	ROAD SIGN		
D	DOOR HEIGHT	RSJ	ROLLED STEEL JOIST		
DP	DOWN PIPE	RW	RETAINING WALL		
EOP	ELEC. CABLE PIT	RWP	RAIN WATER PIPE		
EIC	ELECTRICITY IC	SD	SAND DUCT		
EJB	ELEC. JUNCTION BOX	SH	SPRING HEIGHT		
EP	ELECTRICITY POLE	SKL	SKY LIGHT		
ER	EARTHING ROD	SL	SUMP LEVEL		
F	FENCE	SV	SLUICE VALVE		
FH	FIRE HYDRANT	SVP	SOIL VENT PIPE		
FIG	FEEDS INTO GROUND	TCB	TELEPHONE CALL BOX		
FL	FLOOR LEVEL	TIC	TELECOMMUNICATIONS IC		
FP	FEEDER PILLAR	TL	THRESHOLD LEVEL		
G	GULLEY	TP	TELEPHONE POLE		
GV	GAS VALVE	TS	TRAFFIC SIGNAL		

FENCE TYPES

BWF	BARBED WIRE
CBF	CLOSED BOARDED
CLF	CHAIN LINK
CPF	CHESTNUT PALING
GDR	GUARD RAIL
IRF	IRON RAILINGS
OBF	OPEN BOARD FENCE
PRF	POST & RAIL
PWF	POST & WIRE
PF	PANEL
RF	RAILINGS
(SEC)	SECURITY

ORIGIN SURVEYS

Topographical, Measured Building & 3D Surveys throughout the UK

Telephone: 0115 6847806
Email: james.todd@originsurveys.co.uk
Website: www.originsurveys.co.uk

REVISION	DATE	NOTES
3	NOVEMBER 2021	LEVELS AMENDED

JOB No:	793		
JOB TITLE:	BASEMENT		
LOCATION:	ISHA BAR, AYLESBURY ROAD, LU7 0PB		
DATUM:	ARBITRARY, 20M TO IC TO REAR OF BUILDING		
COORDINATES:	LOCAL GRID		
CLIENT:	CALDECOTTE GROUP		
DATE SURVEYED:	FEBRUARY 2020		
SHEET SIZE:	A1	REVISION:	2
SHEET No:	1 OF 1	SURVEYOR:	JM