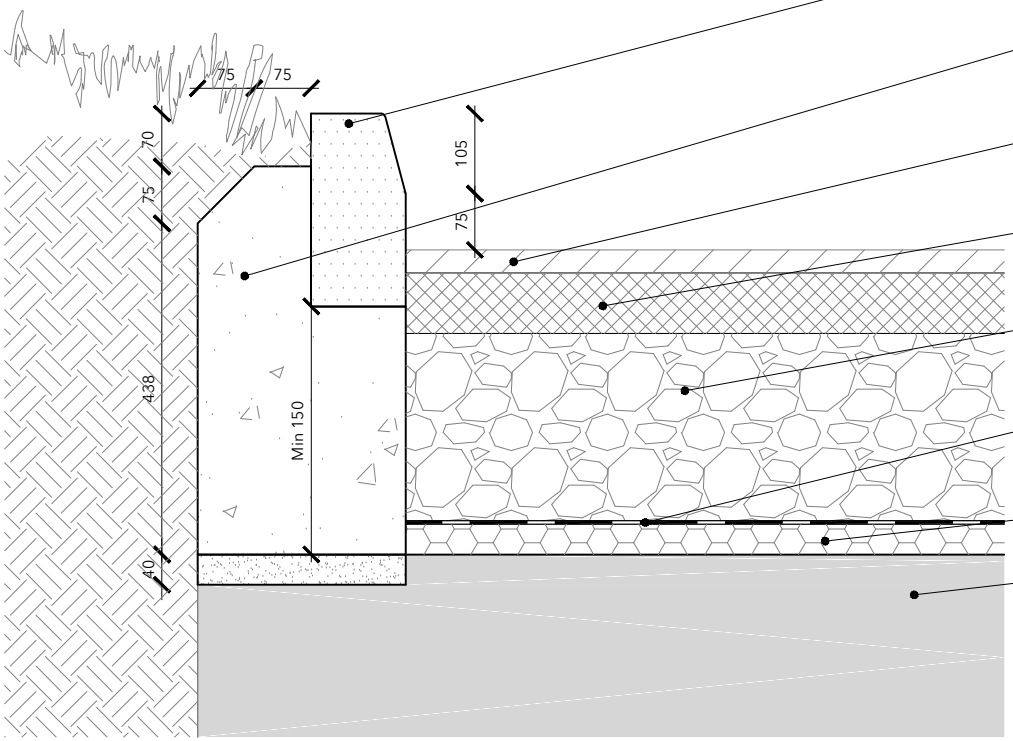

Proprietary HB2 Pre-Cast Concrete Kerb upstand to meet BS EN 1340

Grade ST1 Concrete Bed and Haunch

Proprietary permeable Macadam surface course 30mm

Proprietary permeable Macadam medium binder course 80mm

MOT Type 1 Roadstone 250mm consolidated depth

Proprietary geotextile separation membrane

Proprietary Biaxial Geogrid 30k/n

Graded and compacted sub-soil (Min. CBR 4% Test grade)

NOTE:
Refer to Structural Engineer Drawings

Section
AS PROPOSED
Scale 1:10

0 0.1m 0.2m 0.3m 0.4m 0.5m

Original Drawing Size: A4

No.	Description	Date
-	-	-

t. 02382 542011
e. info@rs-studio.co.uk
w. www.rs-studio.co.uk

Drawing Title:
Car Park Section
PROPOSED

Project Title:
3G Pitch
Snows Stadium
AFC Totton

Drawing No.:
1589-P-012

Date:	February 2023
Scale:	1:10
Drawn:	LM
Checked:	RS

This drawing is the copyright of the company and must not be reproduced or used without permission. Annotated dimensions are to be taken in preference to scaled dimensions and site dimensions must be checked before work is commenced