All dimensions and levels whether designated or not should be checked on site by the Contractor, supplier, or specialist and any queries directed to Cheviot Architectural Services. This drawing is copyright of Cheviot Architectural Services and must not be used by any other person or organisation without prior permission.

m 5 10 15 20

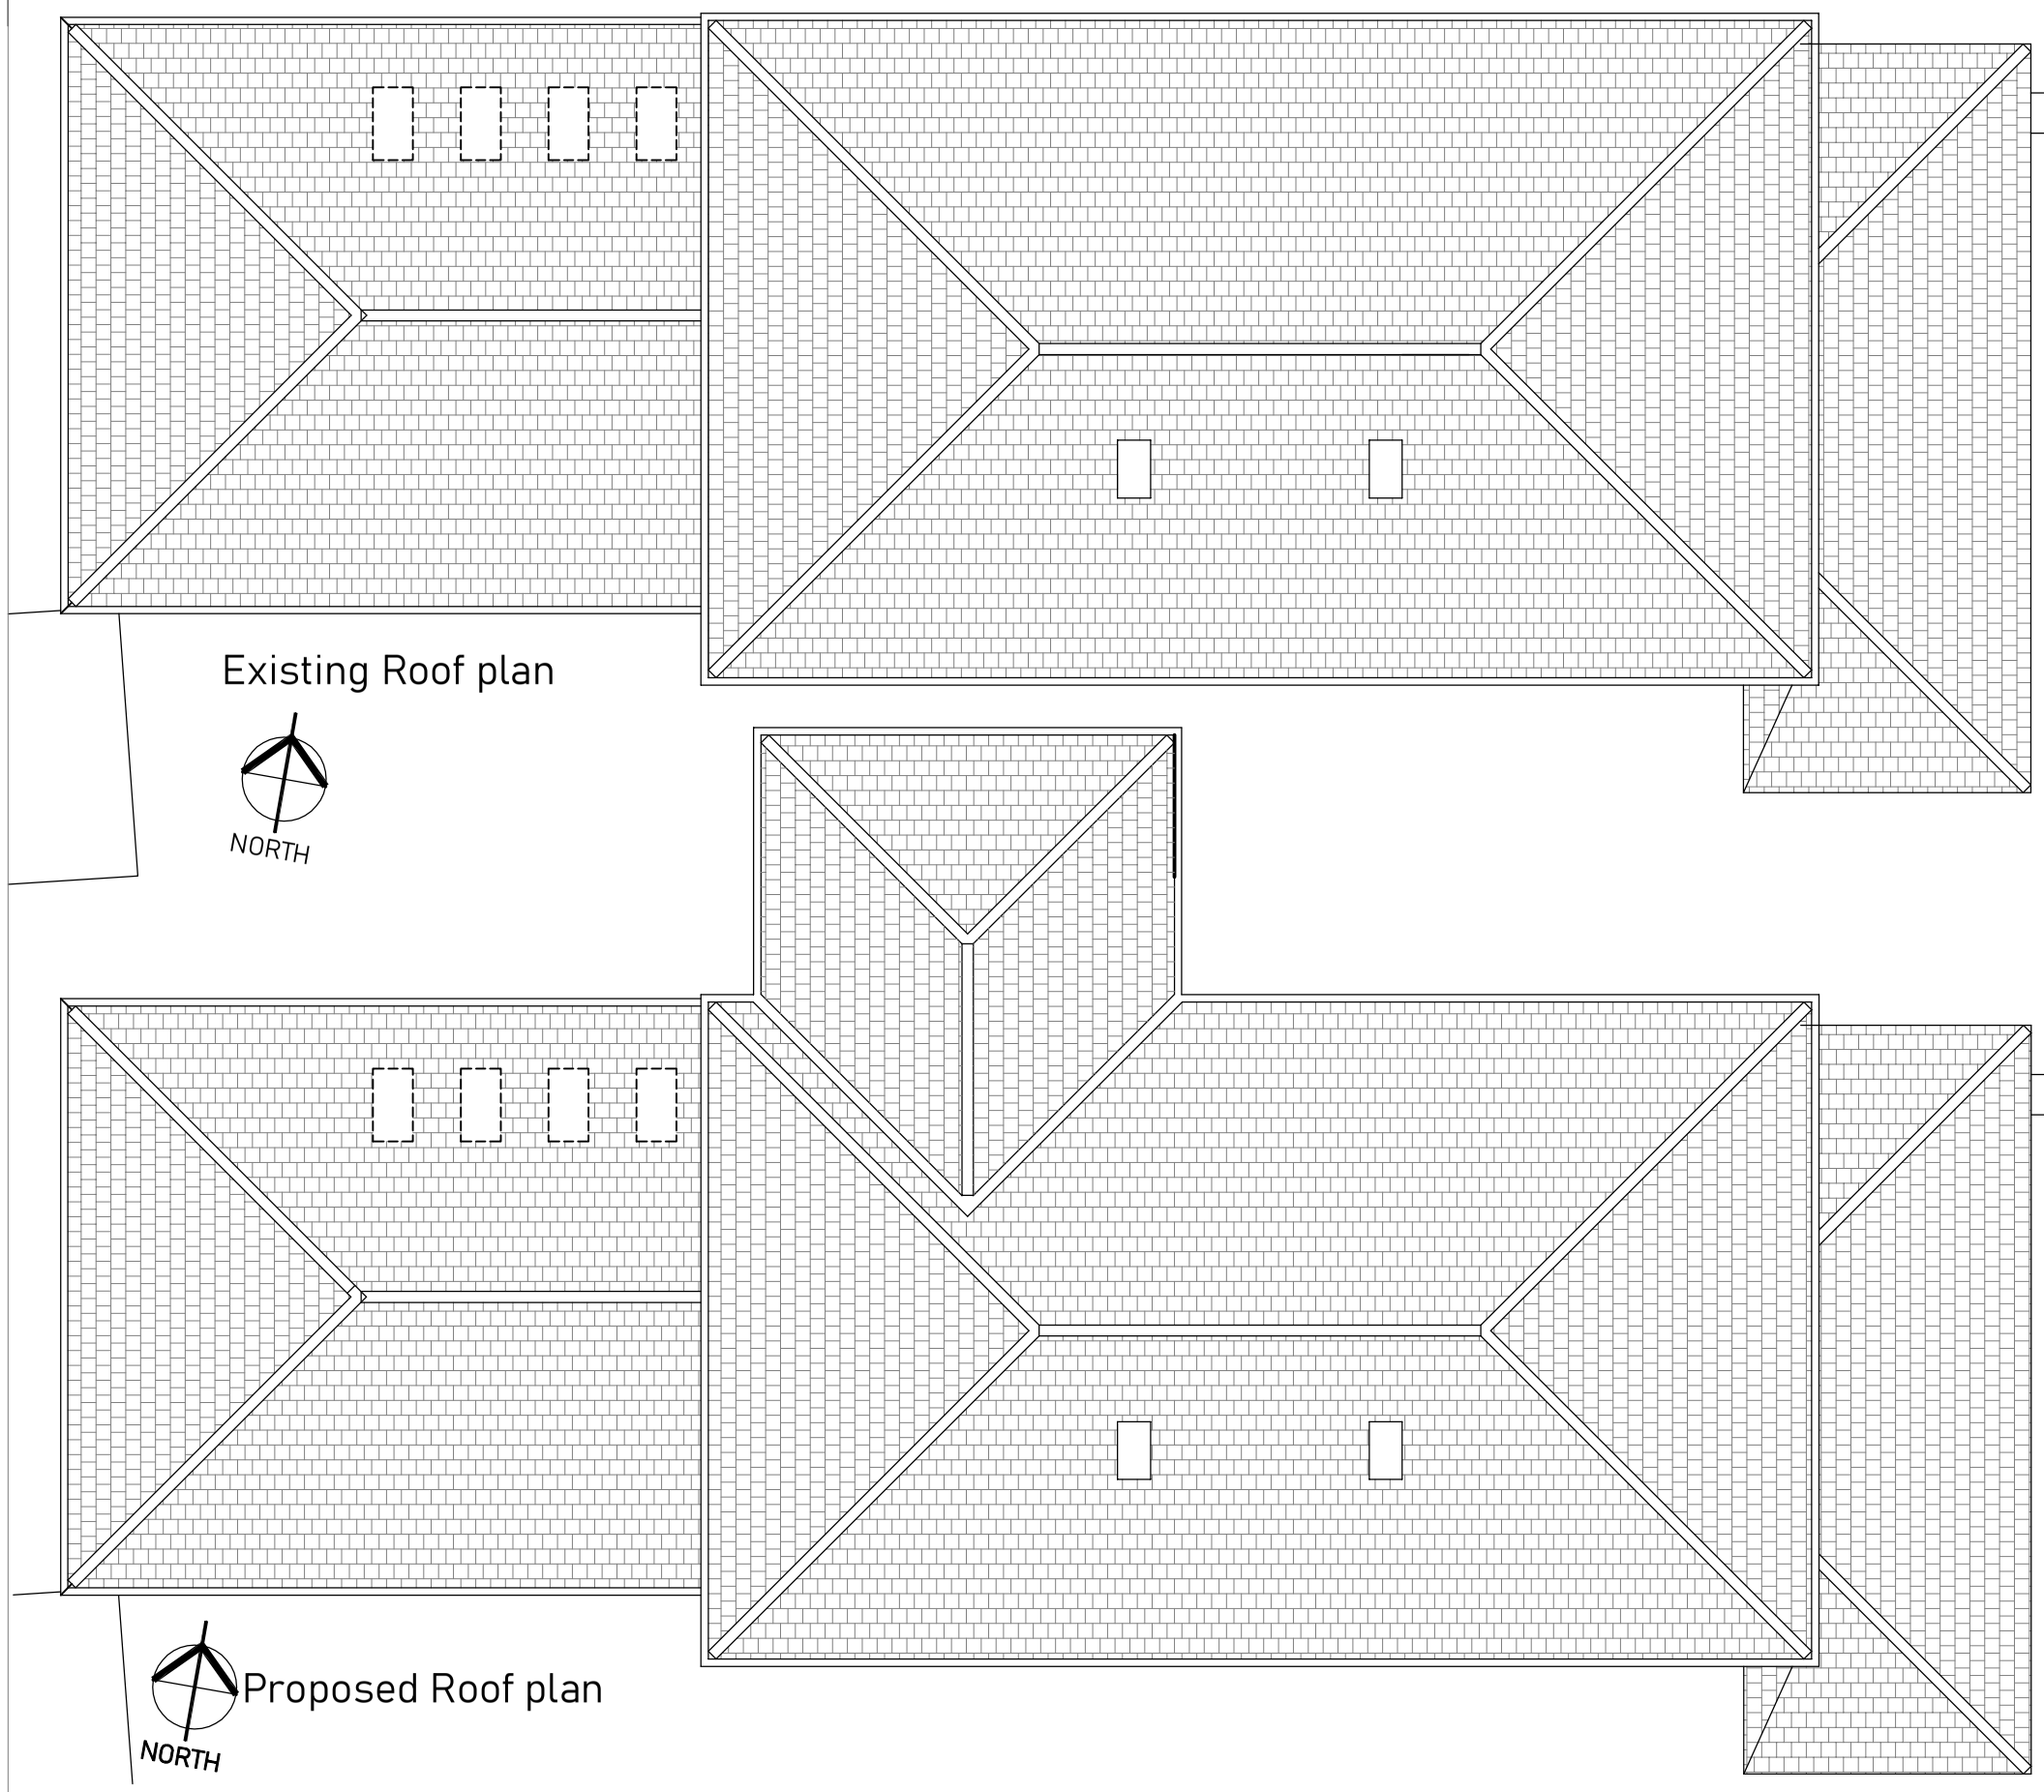

Existing Roof plan

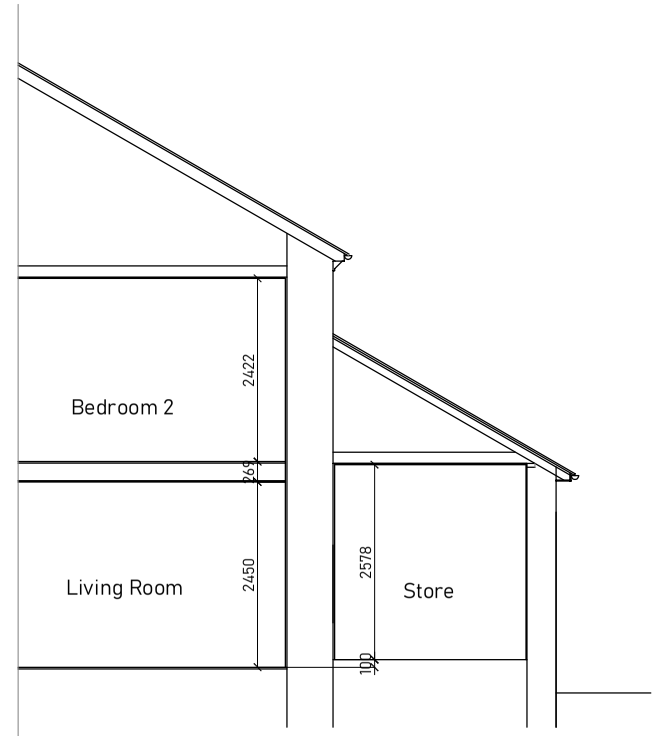

Existing Section

Proposed Roof plan

REVISION		DATE

Cheviot Architectural Services Neil I. Harcus. M.C.I.A.T.
Chartered Architectural Technologist
Juniper Whitton, Morpeth, Northumberland, NE65 7RL
TELEPHONE 01669 504038 Mobile 07976710302
E Mail : neil@cheviotdesign.co.uk

DRAWING No. 1400-04

CLIENT Mr + Mrs R. Tuer

DATE May 2021

SCALE 1:100@A3

PROPOSED REAR EXTENSION AT GULL HA, ROCK SOUTH FARM ALNWICK

Existing and Proposed