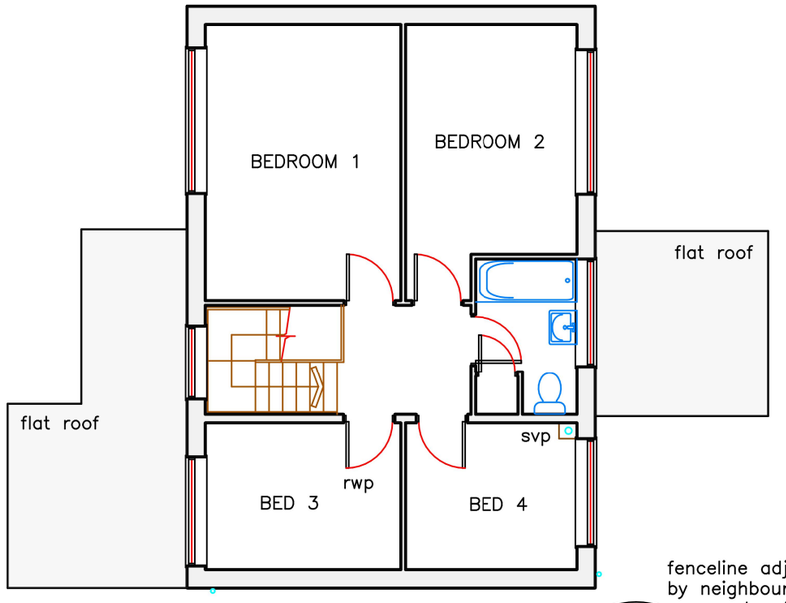

first floor

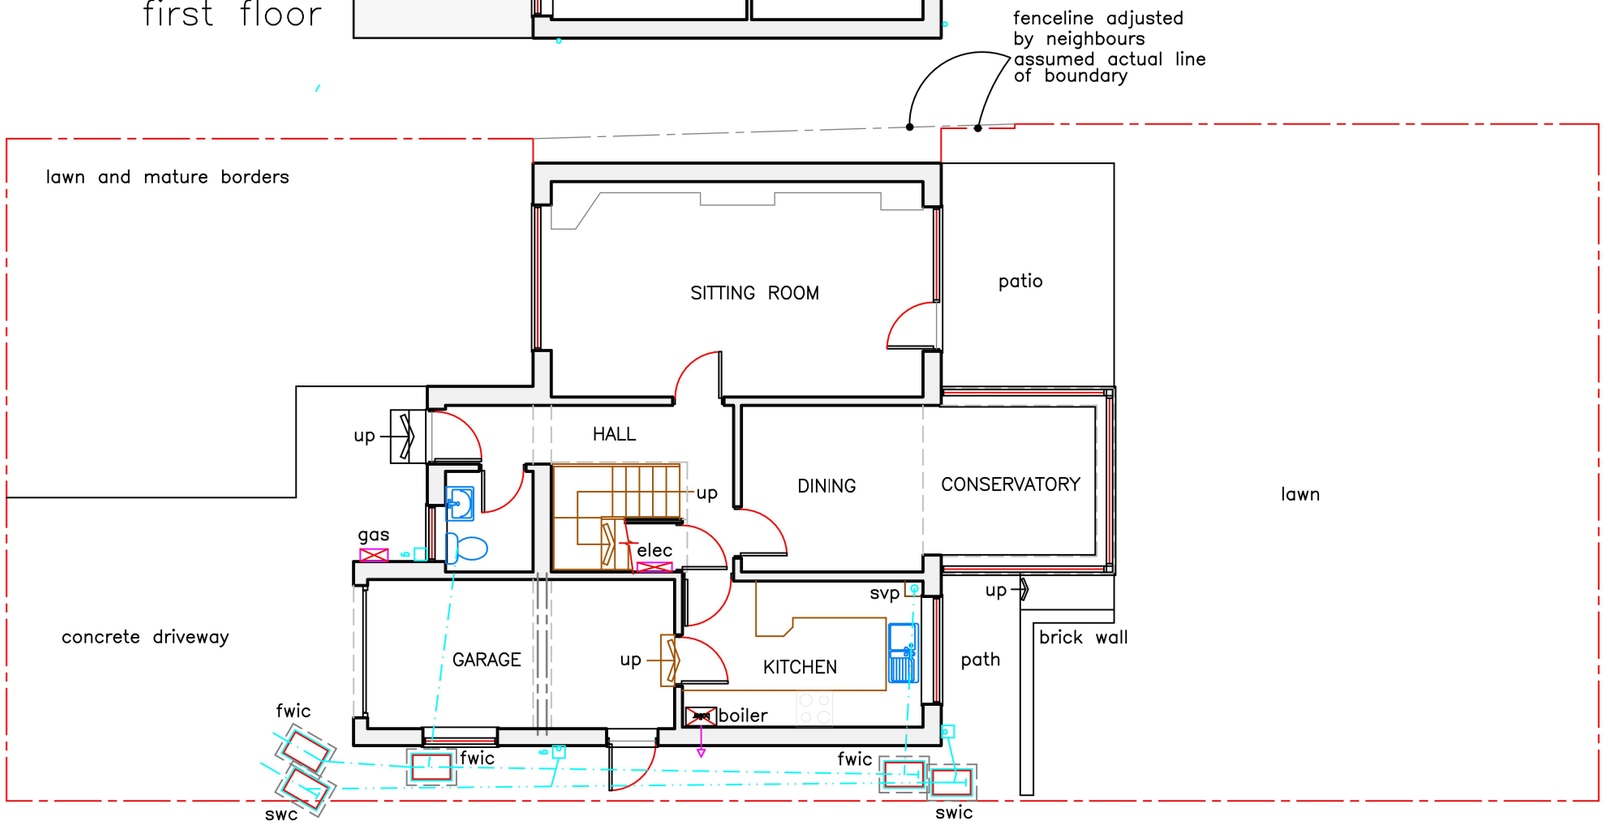

ground floor

Rev.	Date	Description
-/-		

General Notes:
The contractor must check and verify the dimensions of the whole site and building, including levels, drainage inverts and locations of all services prior to commencing works.
All dimensions indicated in metric (mm), do not scale.
This drawing is to be read with and checked against any specliaist details, including structural engineers calculations prior to work commencement.
This drawing and the work shown are the copyright of Darryl Bingham and cannot be copied without consent.

1:50 @A3 0.5m 1m 2m
1:100 @A3 1m 2m 3m 4m
1:500 @A3 5m 10m 20m
1:1250 @A3 10m 30m 50m

Darryl Bingham Architectural Services
darryl@dbarc.co.uk
www.dbarc.co.uk
07833 934400
RICS
CIAT CHARTERED PRACTICE

Client: Mr & Mrs D Smith

Drawing Title: EXISTING Floor Plans

Address: 21 Bluebell Close
Wylam
Northumberland, NE41 8EU

Scale: 1:100 @A3

Date: Oct. 2022

Drawing No.: 22-87-01

Revision: