REF MRS RAMSAY.
53 STONE ROW
GRANGE VILLA
DH2 3NB.
SCALE 1:100
DRAWING 2 OF 2
PROPOSED – PORCH TO REAR ELEVATION

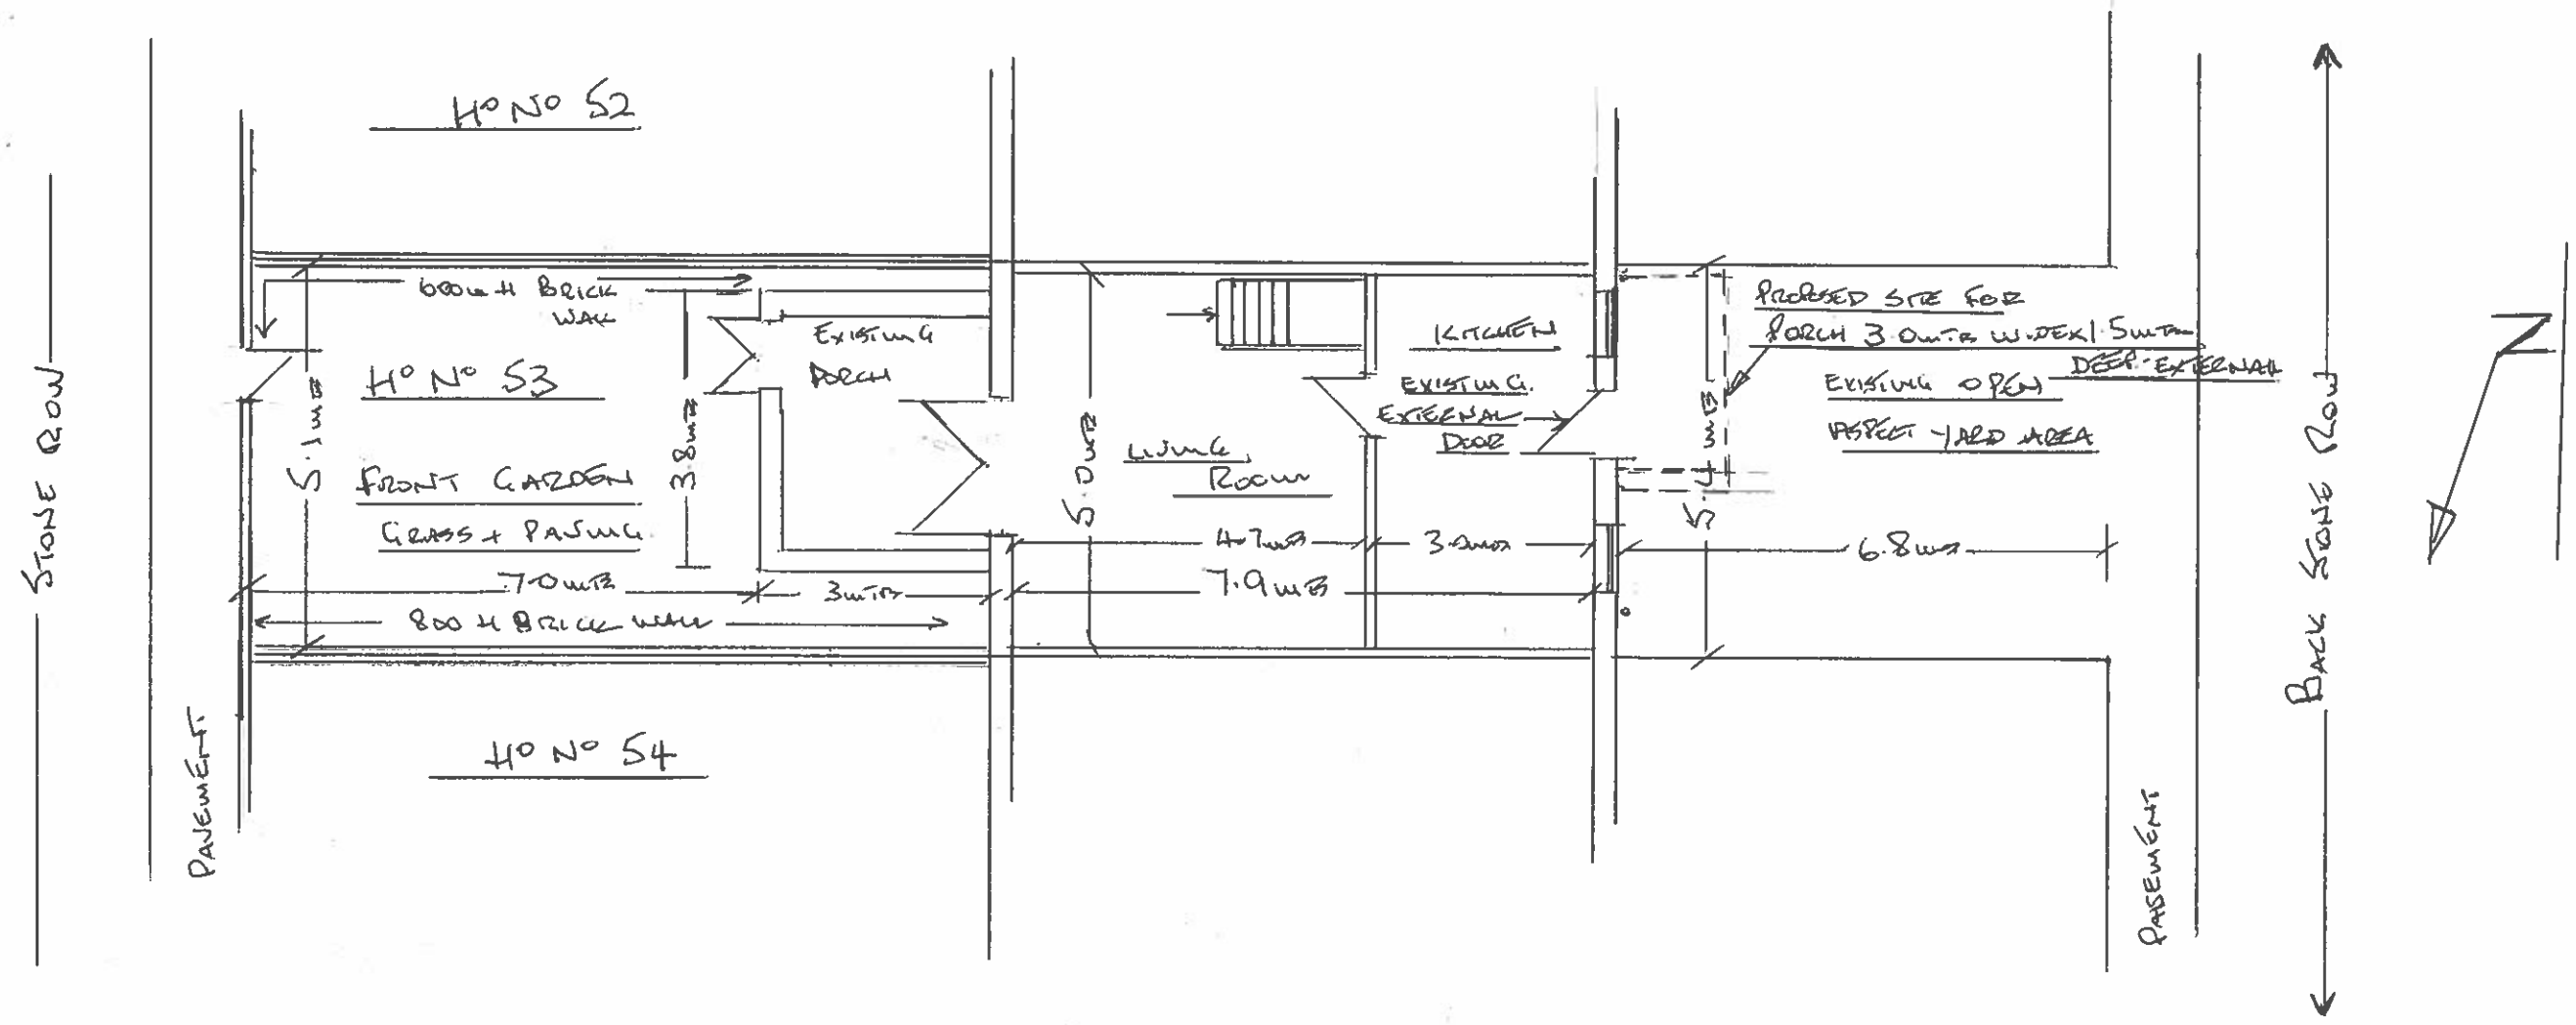

Dm/22/03758/FPA