Do not scale the drawing. Use figured dimensions in all cases. Check all dimensions on site. Report any discrepancies to BH Architecture before proceeding.

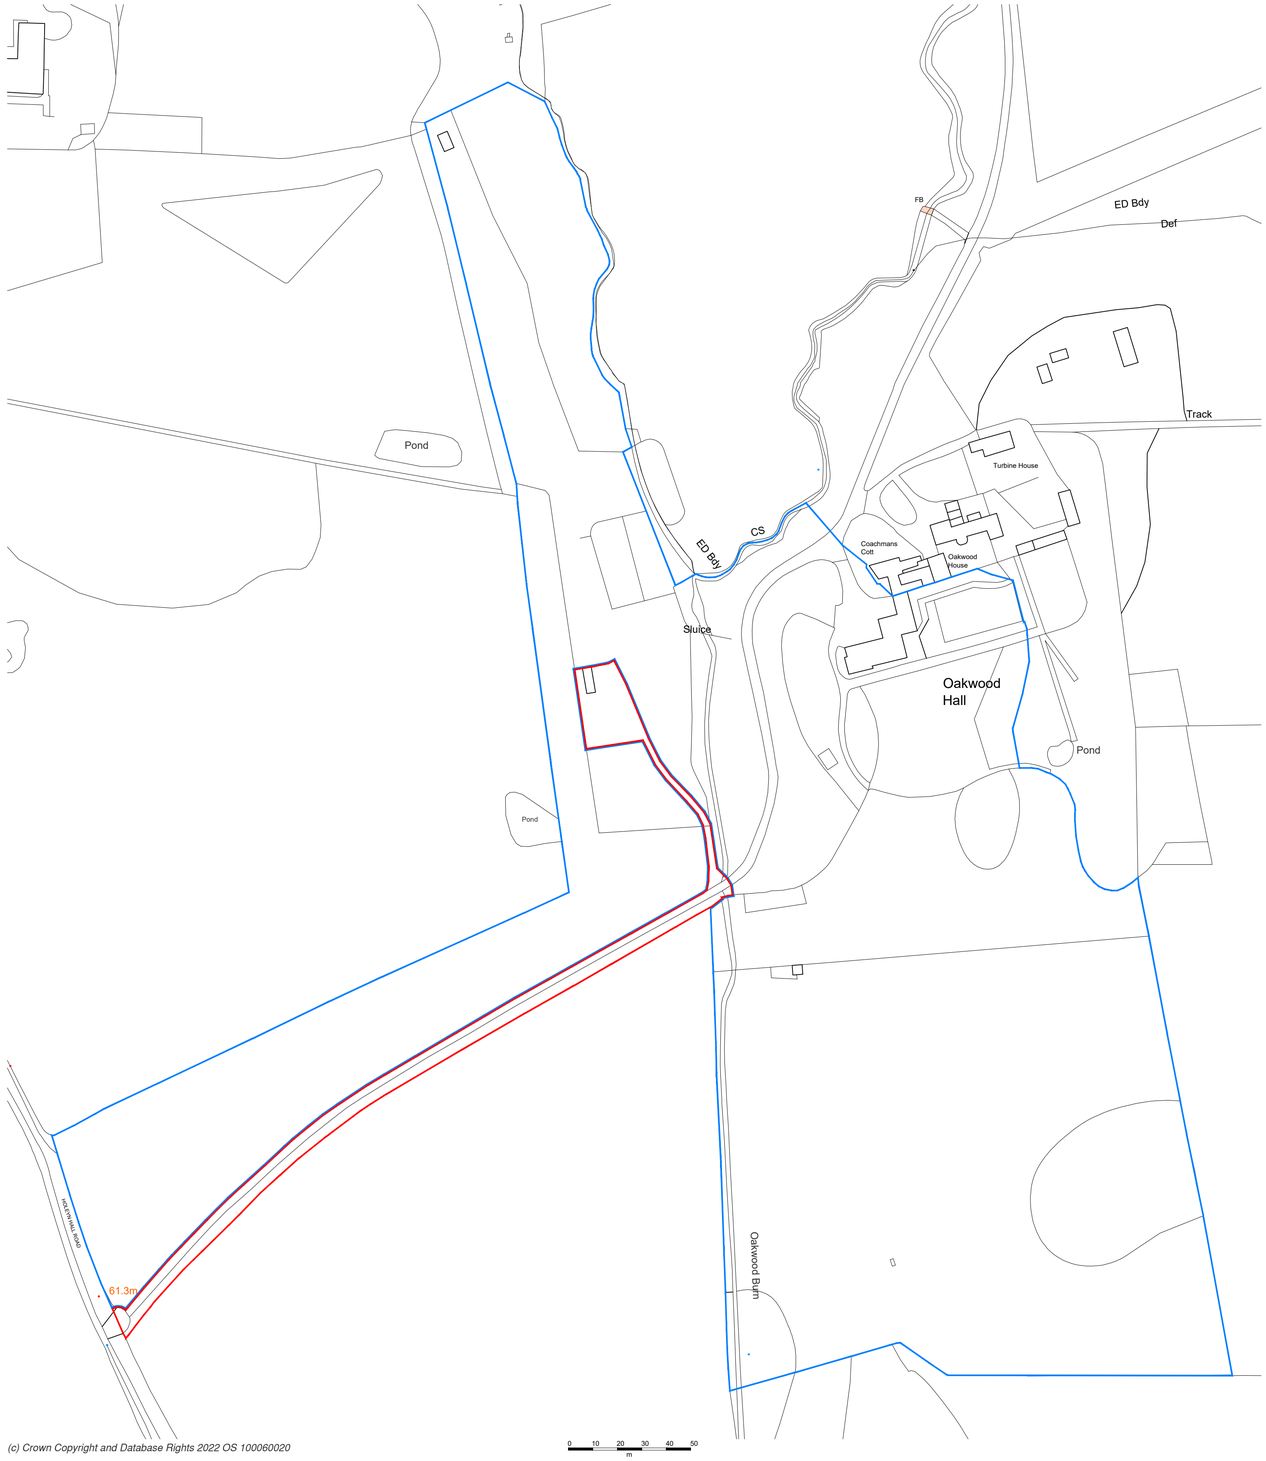

(c) Crown Copyright and Database Rights 2022 OS 100060020

Suitability:	Revision:	Date:	Drawn By:	Checked By:
[S4]	[P01]	[09.01.23]	[LJ]	[CK]

[P01] FIRST ISSUE

Revision

BLAKEHOPKINSON
architecture + design ltd
BH
11 New Quay North Shields Tyne&Wear NE29 6LQ - 0191 2570022
ARCHITECTURE: www.bharchitects.co.uk
INTERIOR DESIGN: www.blakehopkinson.co.uk
Company No. 9493963

BHA Project No:
RES997

Project Name:
Oakwood Hall
Holeyn Hall Road, Wylam
for Peter McGirr

Drawing Title:
Site Location Plan - Maintenance Shed

Model File Name: RES997-BHA-ST-XX-DR-A-0507

Drawn By:	Date Drawn:	
LJ	09/01/23	
Checked By:	**Date Checked:**	
CK	09/01/23	
Scale at A1:	**Suitability:**	**Revision:**
1:1250	S4	P01

File Name:
RES997-BHA-ST-XX-DR-A-0507

© Blake Hopkinson Architecture + Design Ltd