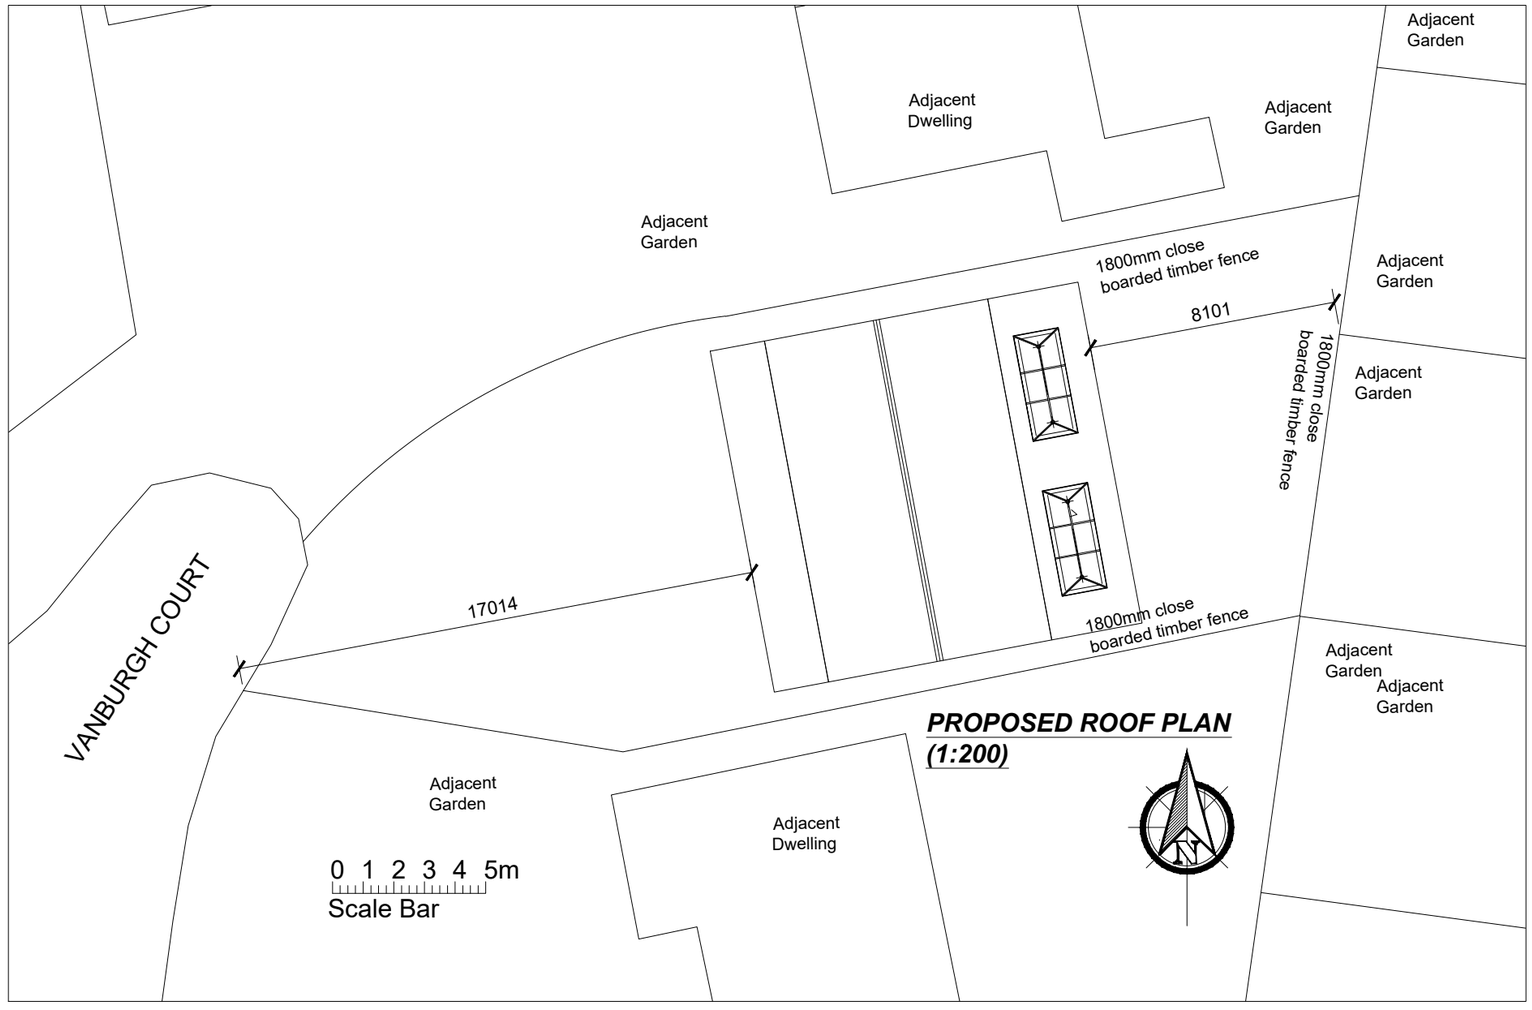

PROPOSED ROOF PLAN (1:200)

-	-	-
Rev.	Revision Note	Date

Proposed Alterations to 12 Vanburgh Court Seaton Delaval NE25 0PG	Scale 1:200
	Date 14.11.22
Title Proposed Roof / Site Plan	Sheet No. 005